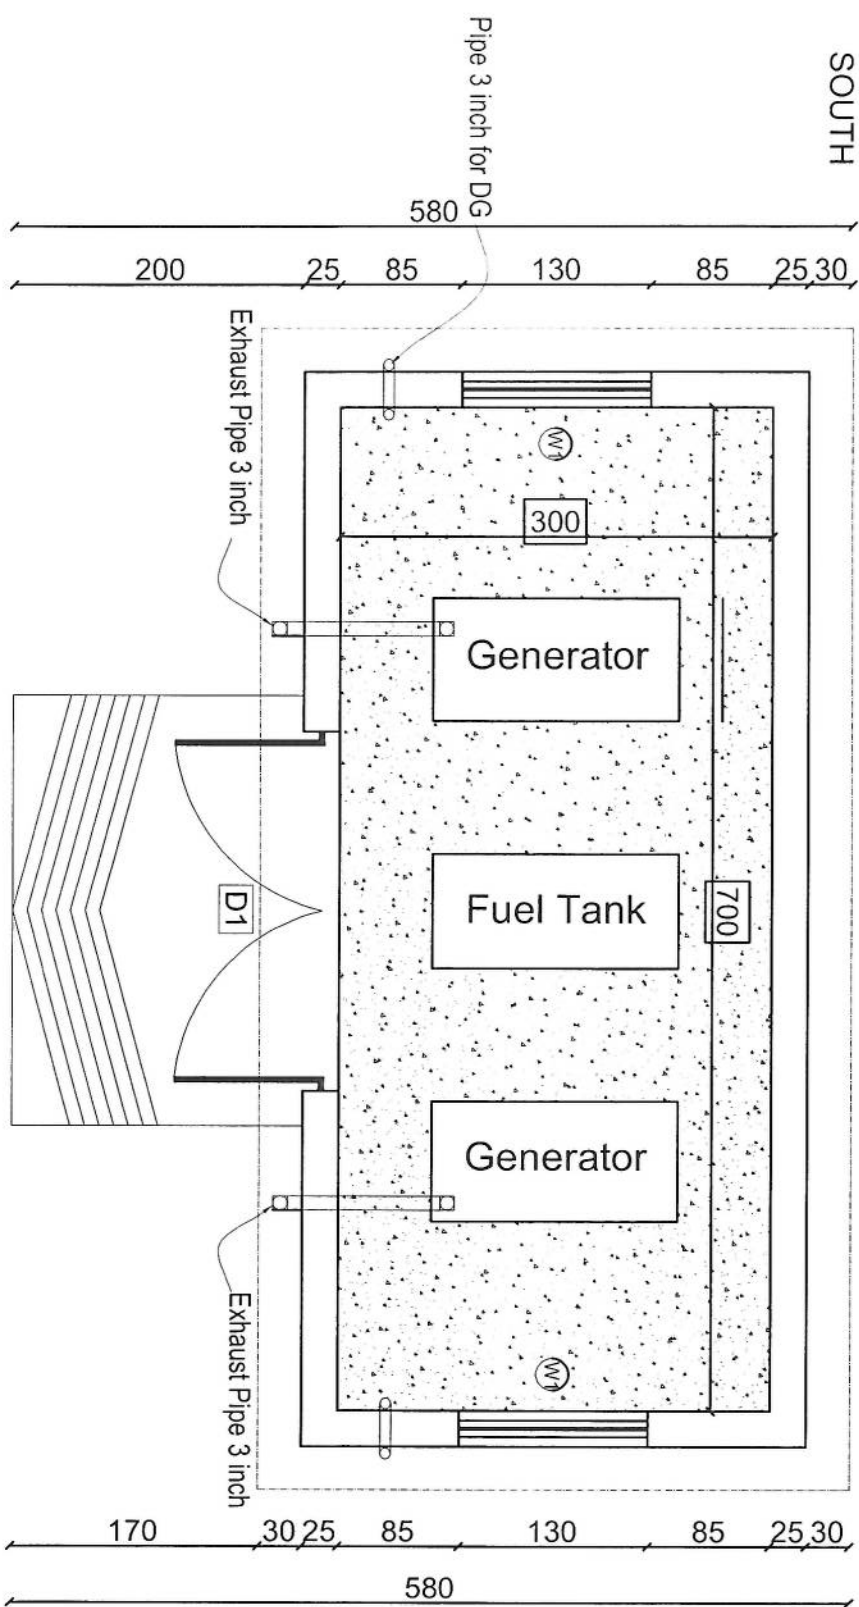
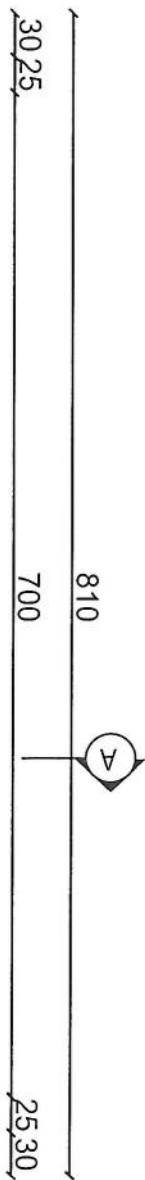
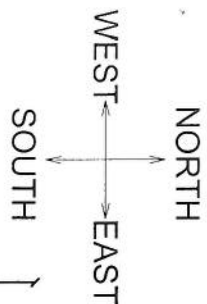


Generator Room Floor plan

01 GENERATOR FLOOR PLAN
06 REF: A101

SCALE: 1:50

REVISION RECORDS	
REVISION NO	DATE / DESCRIPTION

LEGEND	SYMBOL
DASHED BOX	
POC	
DOOR TYPE 1	
WINDOW TYPE 1	

PROJECT TITLE / NO:

GSM SITES
موقع های GSM

DRAWING TITLE:

GENERATOR FLOOR PLAN
پلان اتاق ژنراتور

DRAWN BY:
CIVIL TEAM




CHECKED BY:

APPROVED BY:

SCALE: 1:50
ACTUAL DATE: 01/10/2026
ISSUE DATE:

OWNER: AFGHAN TELECOM

Isaan Telecommunication Company
KABUL
AFGHANISTAN

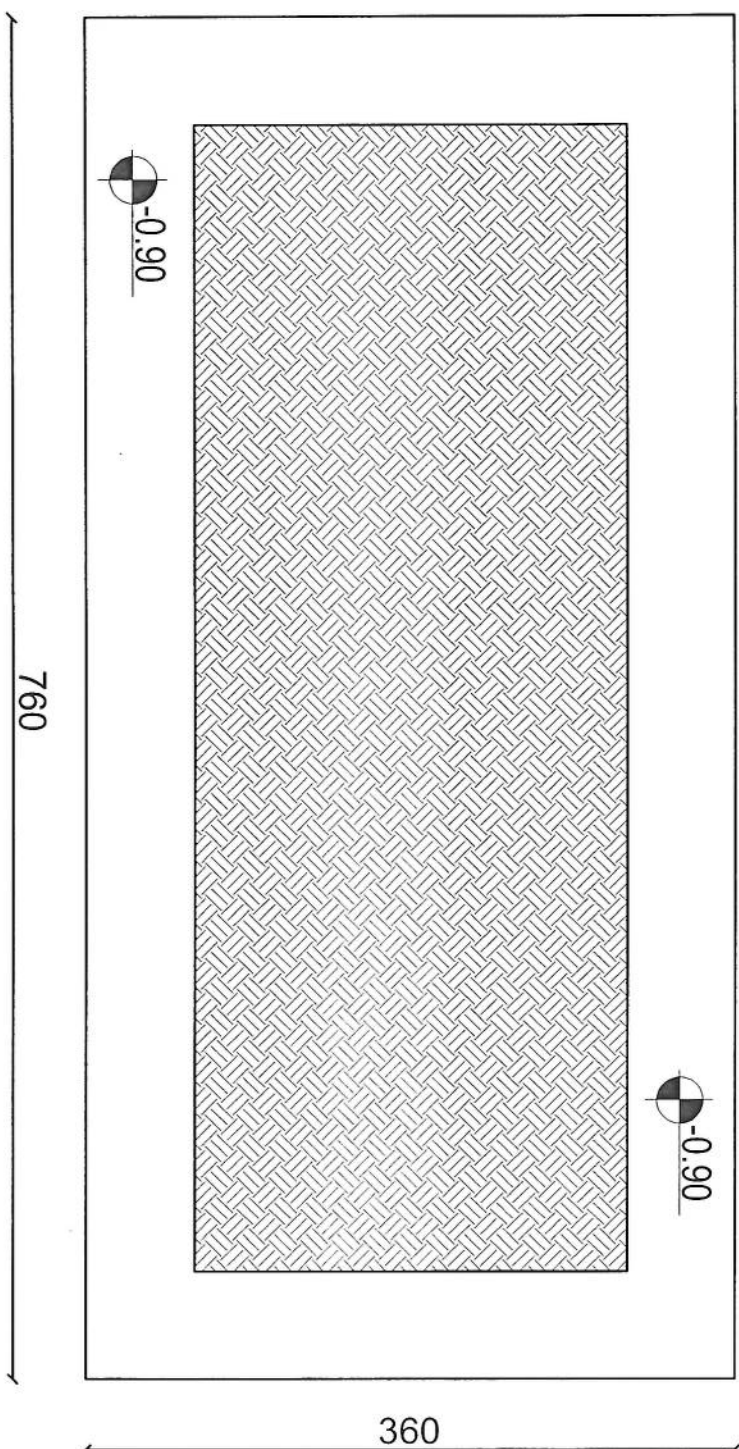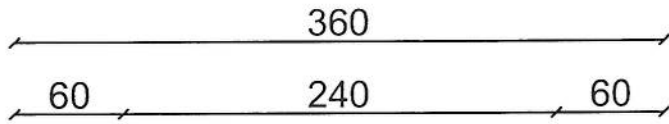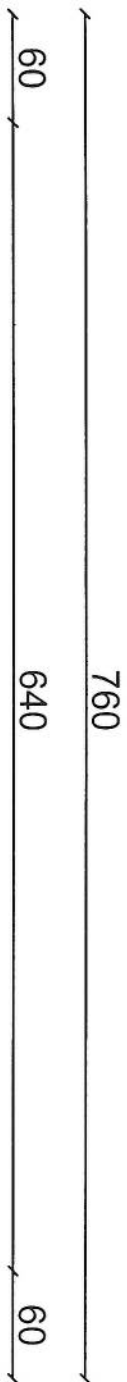

Generator room foundation Excavation plan

02 GENERATOR ROOM EXCAVATION PLAN
06 REF. A102
SCALE: 1:25

[Handwritten signature]

REVISION RECORDS		
REVISION NO	DATE	DESCRIPTION

LEGEND	
	GRAVELL EXCAVATION
	SOIL EXCAVATION
	EXCAVATION

PROJECT TITLE / NO
GSM SITES
مکان های GSM

DRAWING TITLE
GENERATOR ROOM EXCAVATION PLAN
فونداسیون اتاق ژنراتور


DRAWN BY
CIVIL TEAM
چک شده توسط
CHECKED BY
مهندس

APPROVED BY
مهندس

SCALE: 1:25
مقیاس

ACTUAL DATE
01/10/2028
ISSUE DATE
DRG NO. 02
OWNER
AFGHAN TELECOM
مالك پروژه
AFGHAN TELECOM

سلام | Salam Telecommunication Company
KARU
AFGHANISTAN

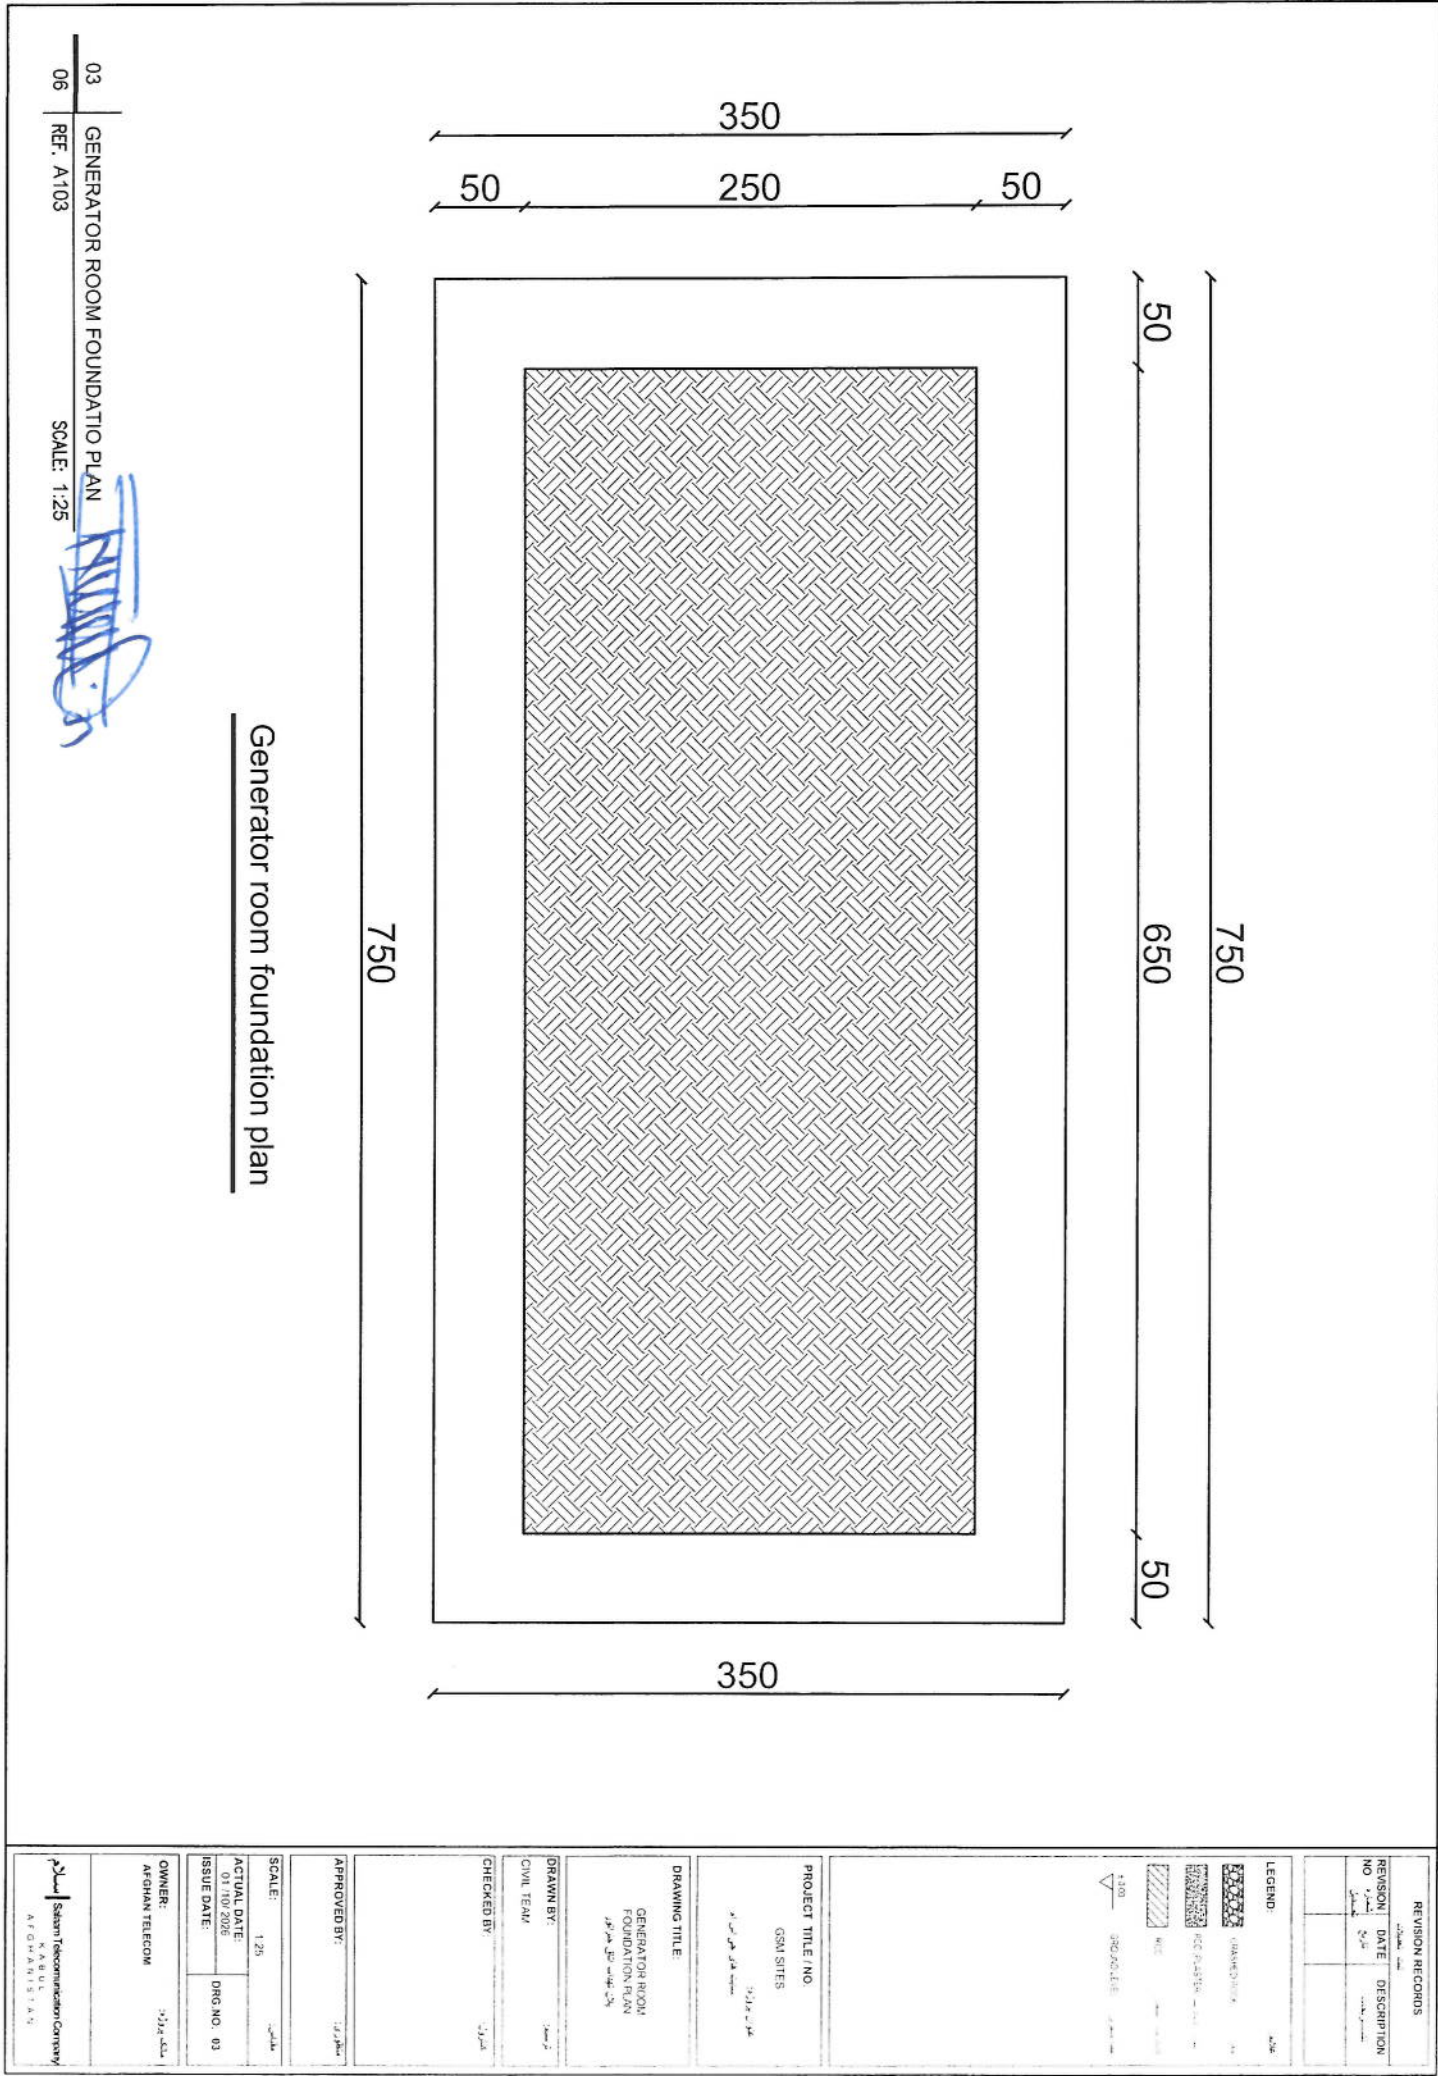

REVISION RECORDS		
REVISION NO	DATE	DESCRIPTION

LEGEND	
	GENERATOR ROOM
	FOUNDATION PLAN

PROJECT TITLE / NO	
GSM SITES	

DRAWING TITLE	
GENERATOR ROOM FOUNDATION PLAN	

DRAWN BY:	
CIVIL TEAM	

CHECKED BY:	


APPROVED BY:	

SCALE:	
1:25	

ACTUAL DATE:	
01/10/2020	

ISSUE DATE:	

OWNER:	
AFGHAN TELECOM	

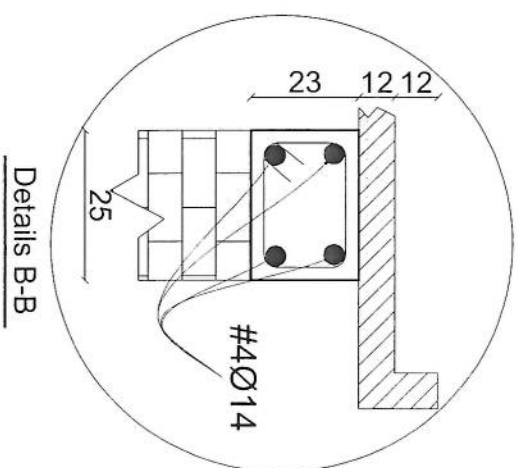[illegible]

1	2	
---	---	---	---	---	---	---	---	---	----	----	-----

55

1998

1

100

100

--	--

GENE

--	--

--	--

10

10

--	--

ACTUAL
01.10


OWNER:

1

100

810

410

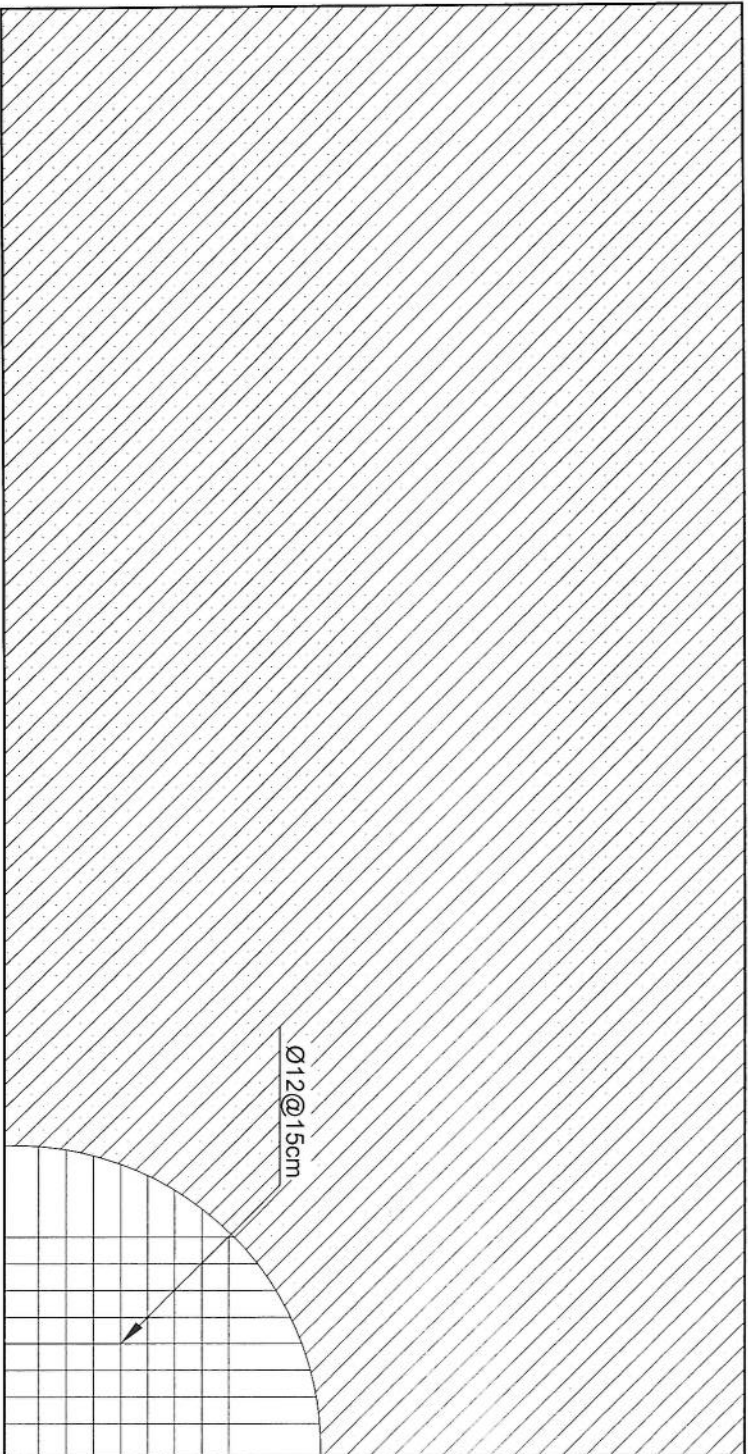

Generator Room Roof plan & Rebar Details

05 Generator Room Roof plan & Rebar Details
06 REF. A105 SCALE: 1:25

[Handwritten signature]

REVISION RECORDS

REVISION NO	DATE	DESCRIPTION

LEGEND:



PROJECT TITLE / NO

GSA SITE'S

موقع پروژه: GSM

DRAWING TITLE:

Generator Room Roof Slab & Rebar Details
تفصیل سقف اتاق ژنراتور و سازه

DRAWN BY:

CIVIL TEAM

CHECKED BY:

APPROVED BY:

SCALE:

1:25

ACTUAL DATE:

01/10/2020



ISSUE DATE:

05

OWNER:

AFGHAN TELECOM

سکایم | Skycom Telecommunication Company

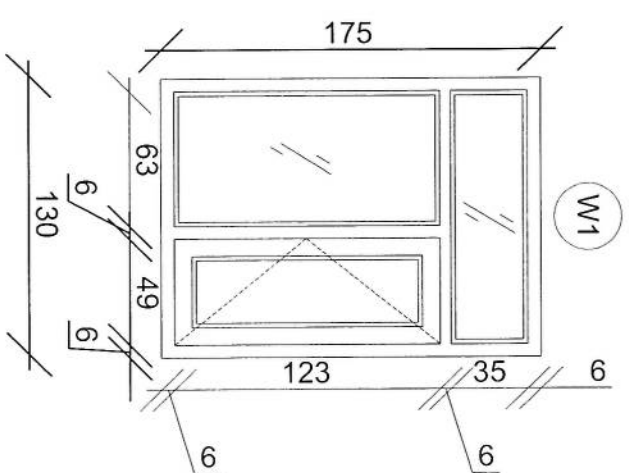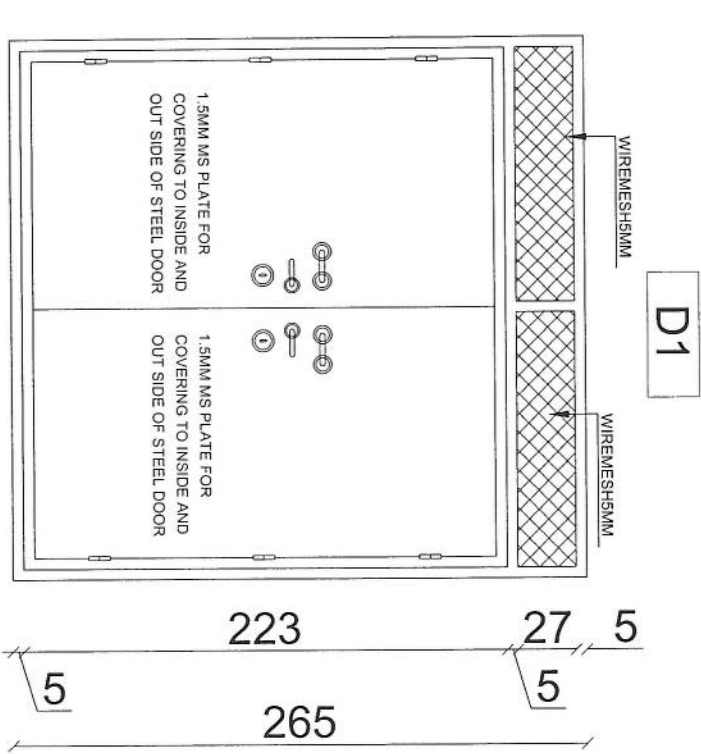

06 DOOR & WINDOW DETAILS

06 REF: A106

SCALE: 1:25

[Signature]

REVISION RECORDS	
REVISION NO	DESCRIPTION
LEGEND:	
PROJECT TITLE / NO:	
GSM SITES	
DRAWING TITLE:	
DOOR & WINDOW DETAILS	
DRAWN BY:	
CIVIL TEAM	
CHECKED BY:	
APPROVED BY:	
SCALE: 1:25	
ACTUAL DATE: 01/10/2020	DRG NO: 06
OWNER: ATQIAN TELECOM	
Sakani Telecommunication Company	