
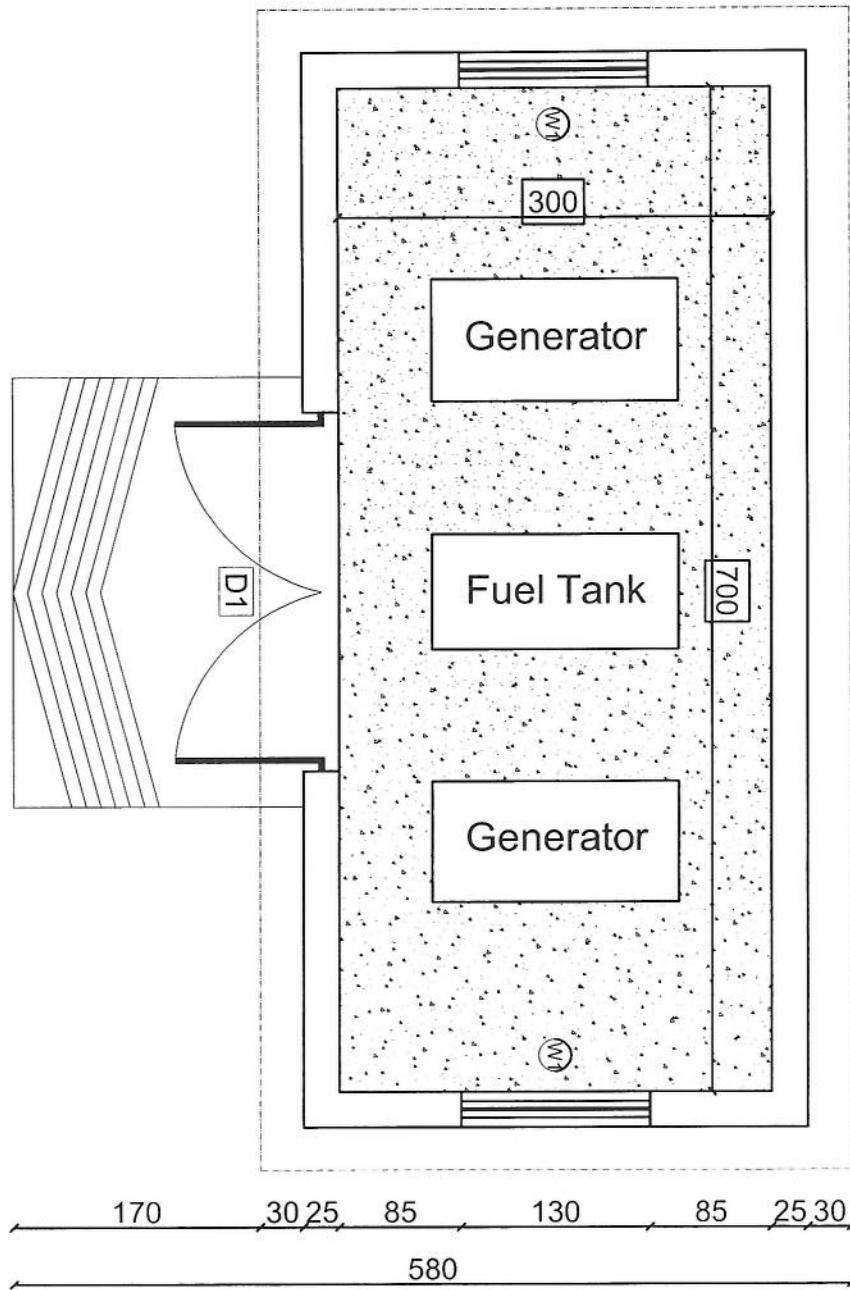
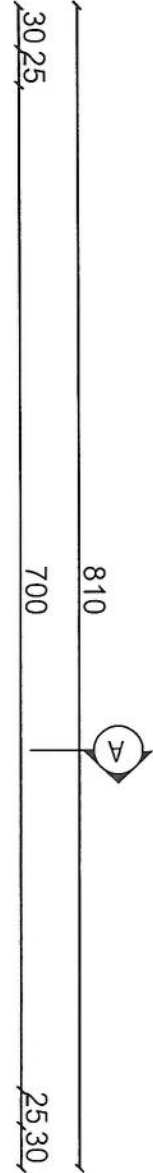
 


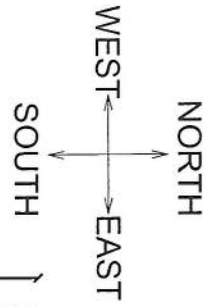

01 GENERATOR FLOOR PLAN  
06 REF. A101

SCALE: 1:50

Generator Room Floor plan

| REVISION REF. AIDS |      |             |
|--------------------|------|-------------|
| REVISION NO        | DATE | DESCRIPTION |
|                    |      |             |

| LEGEND |           |
|--------|-----------|
|        | Generator |
|        | Fuel Tank |
|        | Door      |

PROJECT TITLE / NO:  
GSN SITES  
موقع های گسن

DRAWING TITLE:  
GENERATOR FLOOR PLAN  
پلان طبقه موتور

DRAWN BY:  
CIVIL TEAM  
CHECKED BY:

APPROVED BY:

SCALE: 1:50  
ACTUAL DATE: 01/10/2025  
ISSUE DATE: DRG. NO. 01

OWNER:  
AFGHAN TELECOM  
شرکت مخابرات افغانستان  
Salam Telecommunication Company  
KABUL  
AFGHANISTAN


| REVISION RECORDS |      |             |  |
|------------------|------|-------------|--|
| REVISION NO      | DATE | DESCRIPTION |  |
|                  |      |             |  |
|                  |      |             |  |

| LEGEND                                                                                |                |
|---------------------------------------------------------------------------------------|----------------|
|  | GENERATOR ROOM |
|  | FOUNDATION     |
|  | ROOF           |
|  | LEVEL          |
|  | PROJECTION     |

|                     |                                |
|---------------------|--------------------------------|
| PROJECT TITLE / NO. | GSM SITES                      |
| DRAWING TITLE       | GENERATOR ROOM EXCAVATION PLAN |
| DRAWN BY:           | CIVIL TEAM                     |
| CHECKED BY:         |                                |
| APPROVED BY:        |                                |

|             |                |
|-------------|----------------|
| SCALE       | 1:25           |
| ACTUAL DATE | 01/10/2026     |
| ISSUE DATE  | DWG NO: 02     |
| OWNER:      | AFGHAN TELECOM |

|          |                                |
|----------|--------------------------------|
| 02       | GENERATOR ROOM EXCAVATION PLAN |
| 06       | REF. A102                      |
| SCALE:   | 1:25                           |
| OWNER:   | AFGHAN TELECOM                 |
| PROJECT: | AFGHAN TELECOM                 |

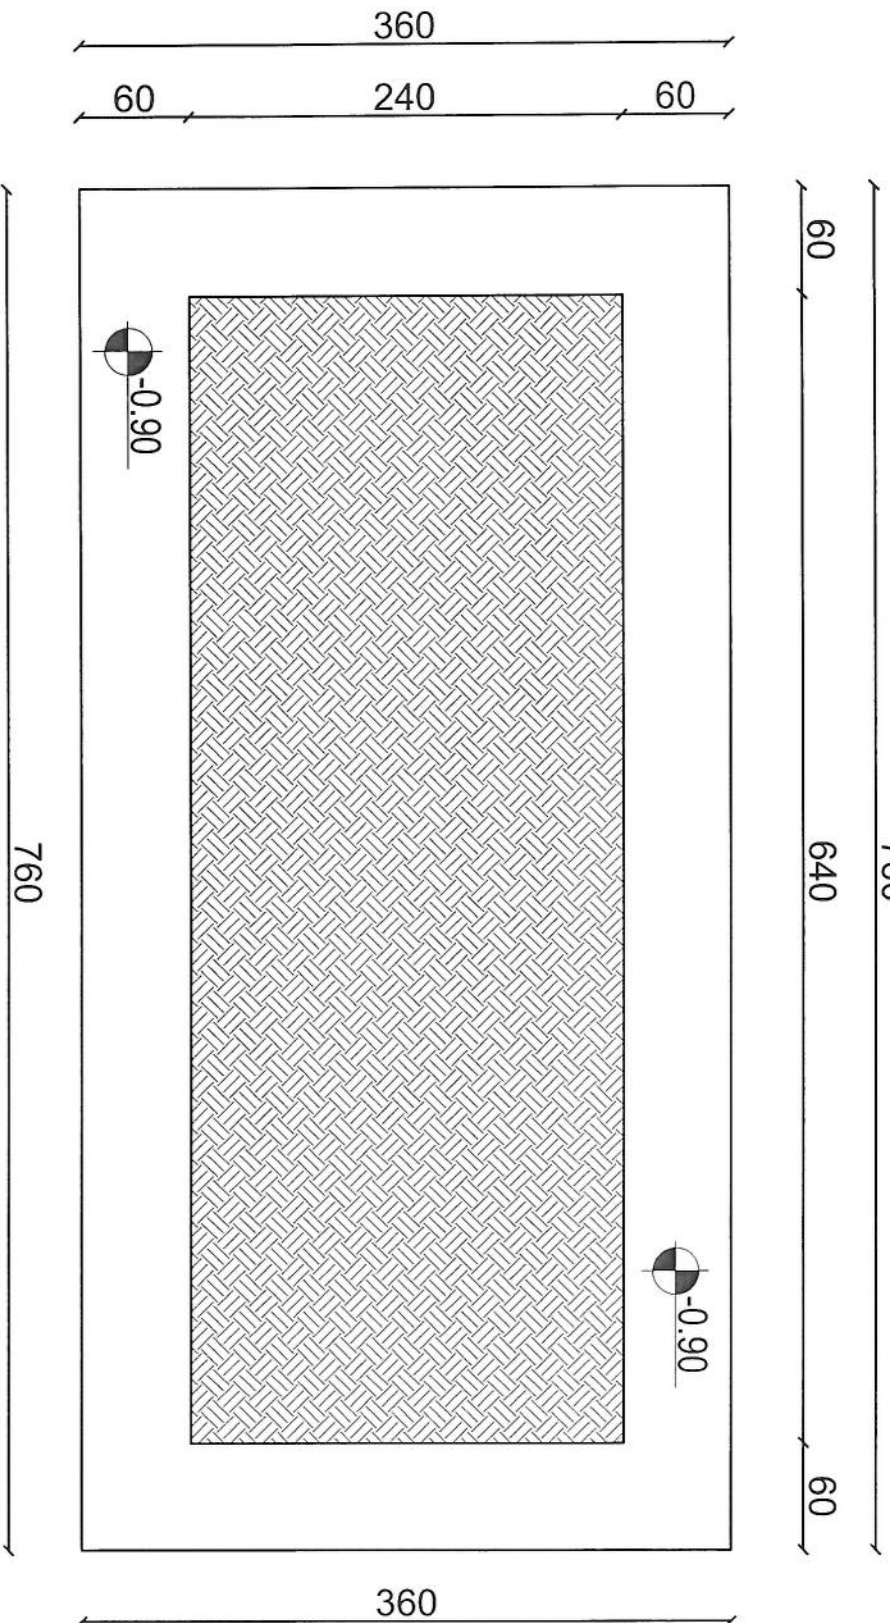

Generator room foundation Excavation plan

750

650

50

350

250

50

50

750

350

Generator room foundation plan

03 GENERATOR ROOM FOUNDATIO PLAN

06 REF. A103

SCALE: 1:25



REVISION RECORDS

| REVISION NO | DATE | DESCRIPTION |
|-------------|------|-------------|
|             |      |             |
|             |      |             |

LEGEND

|                                                                                       |               |
|---------------------------------------------------------------------------------------|---------------|
|  | CONCRETE      |
|  | REINFORCEMENT |
|  | FOUNDATION    |
|  | WALL          |
|  | GROUND LEVEL  |

PROJECT TITLE / NO

OSM SITES

DRAWING TITLE

GENERATOR ROOM FOUNDATION PLAN

DRAWN BY:

CIVIL TEAM

CHECKED BY:

APPROVED BY:

SCALE

1:25

ACTUAL DATE

01/10/2025

ISSUE DATE

03

OWNER:

AFGHAN TELECOM


سلام | Salati Telekomunikashon Company

KABUL  
AFGHANISTAN



810

410

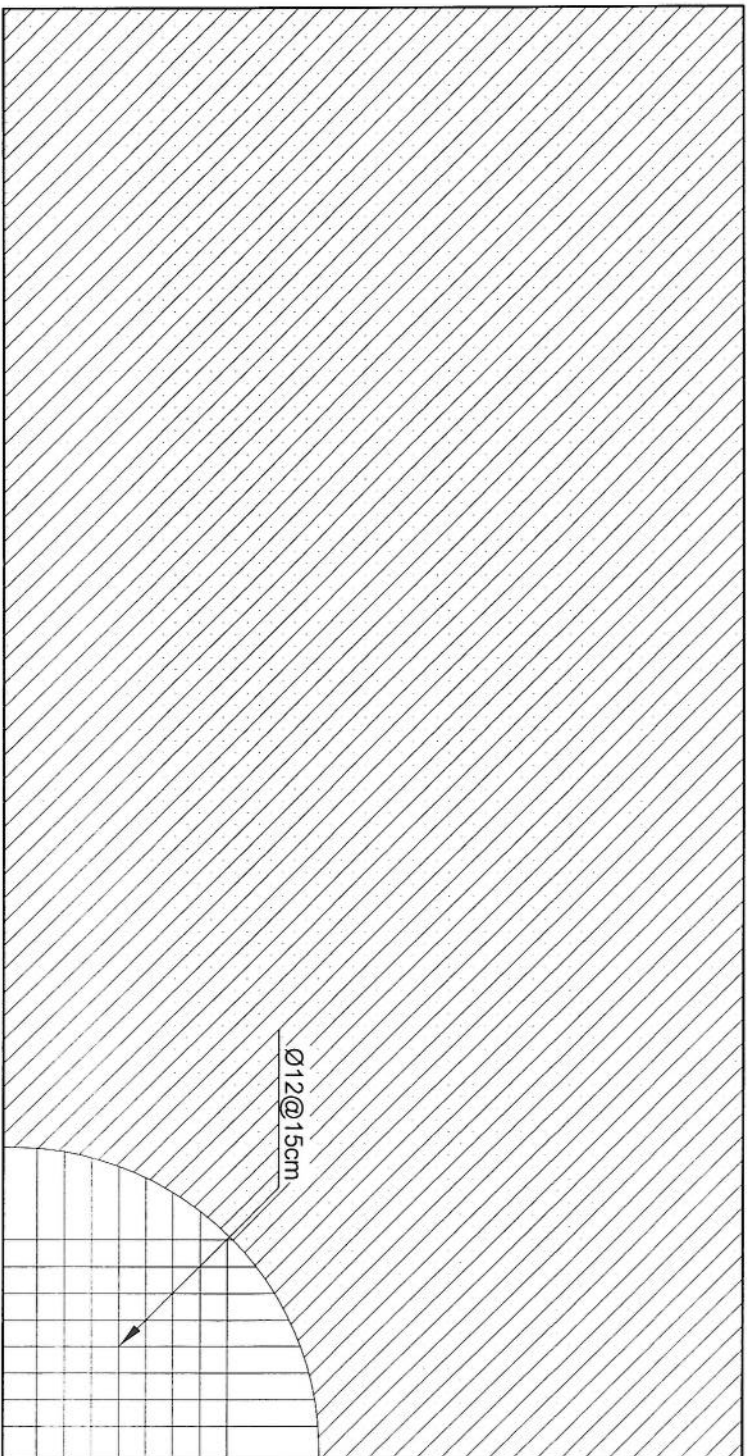

## Generator Room Roof plan & Rebar Details

05 Generator Room Roof plan & Rebar Details  
06 REF. A105  
SCALE: 1:25

*[Handwritten signature]*

### REVISION RECORDS

| REVISION NO | DATE | DESCRIPTION |
|-------------|------|-------------|
|             |      |             |
|             |      |             |
|             |      |             |

### LEGEND



### PROJECT TITLE / NO

GSM SITES

موقع های GSM

### DRAWING TITLE

Generator Room Roof Slab & Rebar Details  
تفاصيل سقف اتاق ژنراتور و میلگرد

### DRAWN BY

CIVIL TEAM

### CHECKED BY

### APPROVED BY

### SCALE

1:25

### ACTUAL DATE

01/10/2025

### ISSUE DATE

DRG NO. 05



### OWNER

AFGHAN TELECOM

سلام | Sakin Telecommunication Company

KARU  
AFGHANISTAN

D1

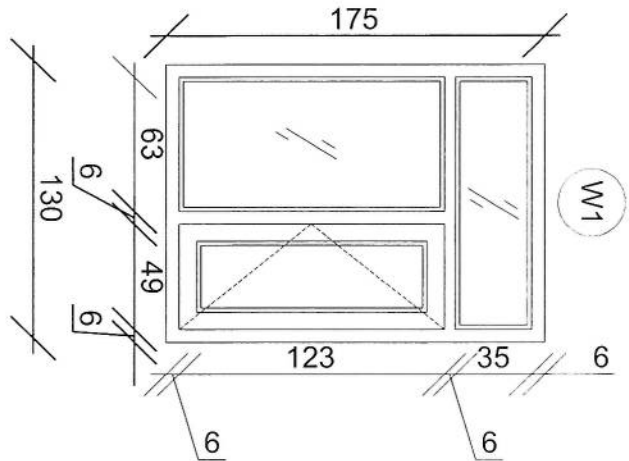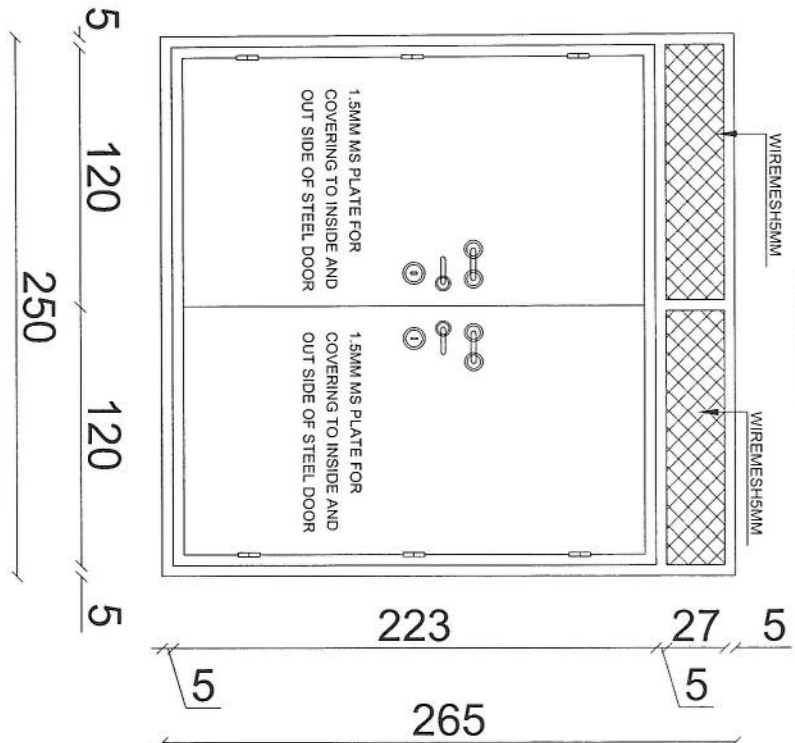

06 DOOR & WINDOW DETAILS

06 REF. A106

SCALE: 1:25

OWNER: AFGHAN TELECOM

ACTUAL DATE: 01/10/2025

ISSUE DATE: 01/10/2025

APPROVED BY:

CHECKED BY:

DRAWN BY:

CIVIL TEAM

PROJECT TITLE / NO

DRAWING TITLE

DOOR & WINDOW DETAILS

QSM SITES

LEGEND

REVISION RECORDS

REVISION NO. DATE DESCRIPTION

01 01/10/2025

02 01/10/2025

