


NORTH  
WEST → EAST  
← SOUTH

580  
200 25 85 130 85 25 30

810  
30 25 700 25 30  
A

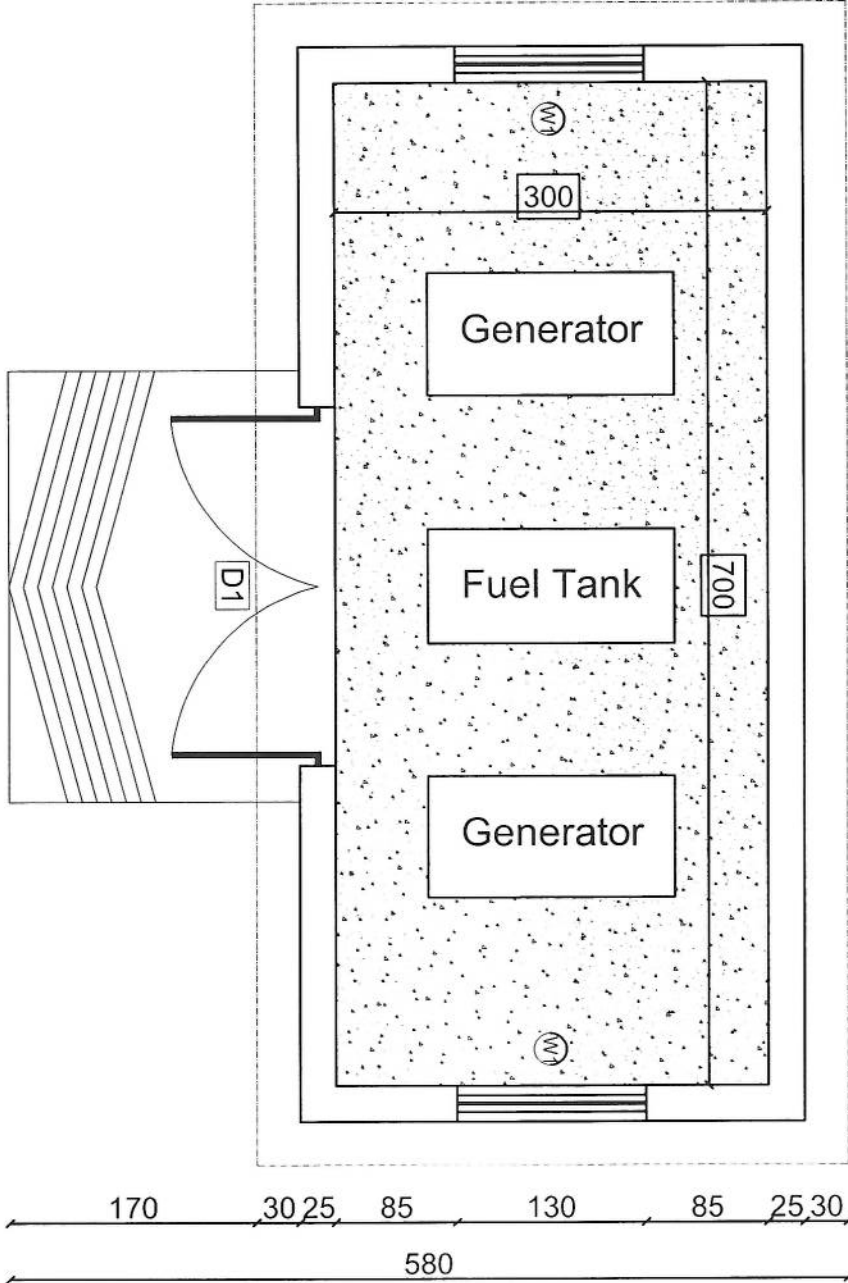

01 GENERATOR FLOOR PLAN  
06 REF. A101

SCALE: 1:50

Generator Room Floor plan



| REVISION RECORDS |            |             |  |
|------------------|------------|-------------|--|
| REVISION NO      | DATE       | DESCRIPTION |  |
| 1                | 01/10/2025 | DRG NO: 01  |  |

LEGEND  
DRAWN BY: [Signature]  
CHECKED BY: [Signature]  
APPROVED BY: [Signature]  
SCALE: 1:50  
ACTUAL DATE: 01/10/2025  
ISSUE DATE: 01/10/2025  
DRG NO: 01  
OWNER: AFGHAN TELECOM

PROJECT TITLE: NO  
GSM SITES  
DRAWING TITLE: GENERATOR FLOOR PLAN

DRAWN BY: [Signature]  
CIVIL TEAM

CHECKED BY: [Signature]


APPROVED BY: [Signature]

SCALE: 1:50

ACTUAL DATE: 01/10/2025  
ISSUE DATE: 01/10/2025  
DRG NO: 01

OWNER: AFGHAN TELECOM

SAEED TELECOMMUNICATIONS COMPANY  
AFGHAN TELECOM

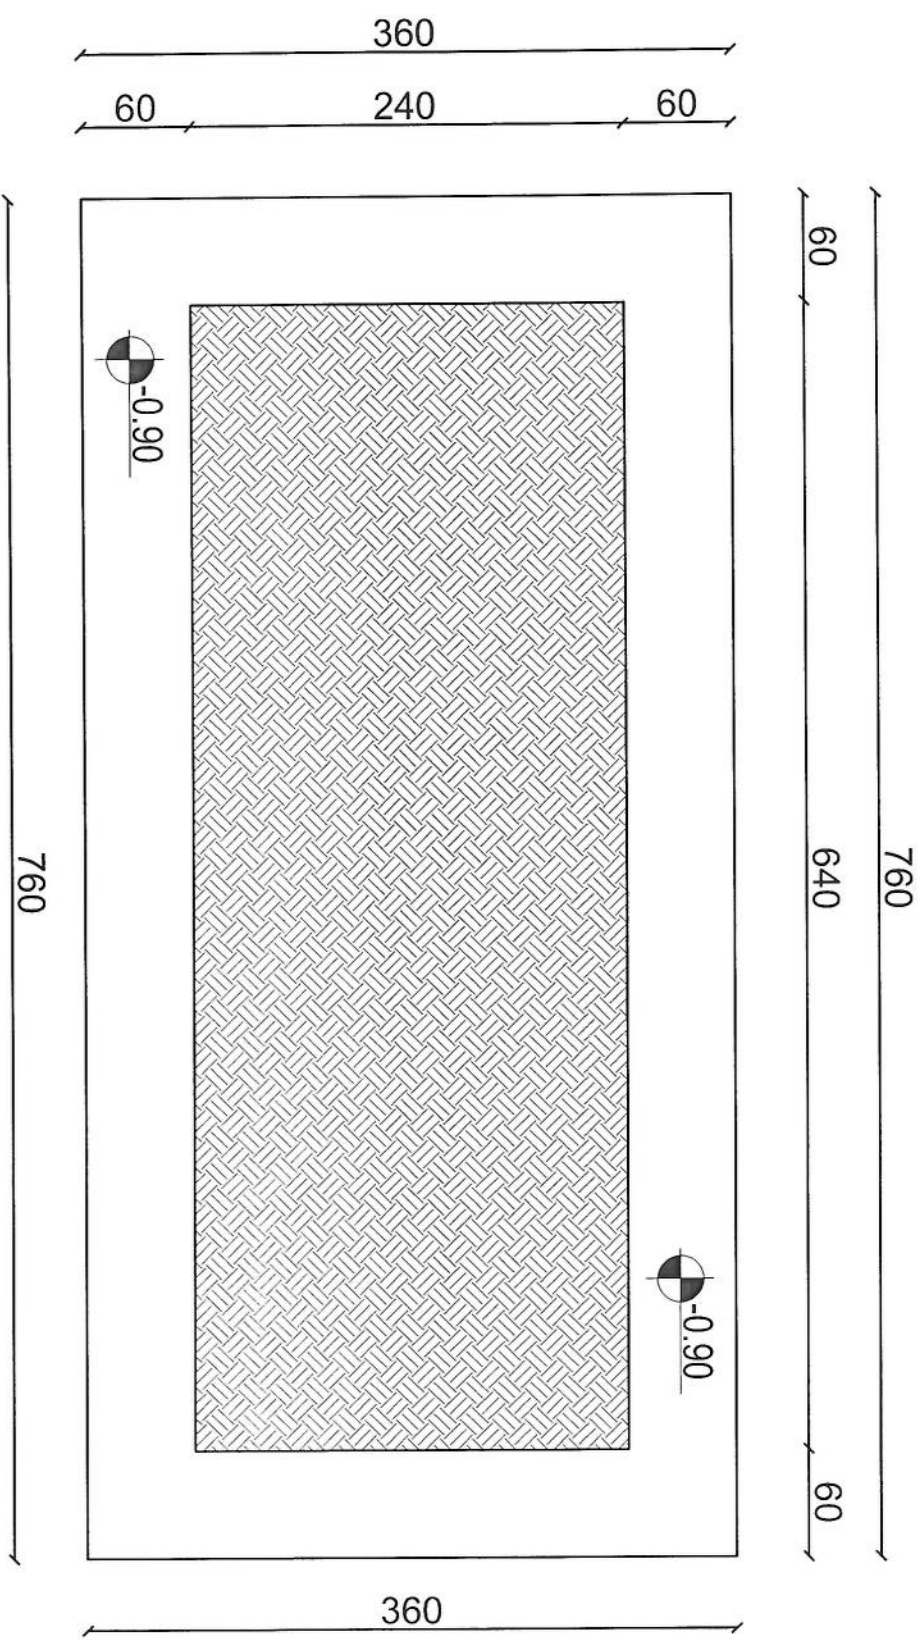

Generator room foundation Excavation plan

02 | GENERATOR ROOM EXCAVATION PLAN  
06 | REF. A102  
SCALE: 1:25




*[Handwritten signature]*

| REVISION RECORDS |      |             |  |
|------------------|------|-------------|--|
| NO               | DATE | DESCRIPTION |  |
|                  |      |             |  |

| LEGEND |                           |
|--------|---------------------------|
|        | GENERATOR ROOM            |
|        | GENERATOR ROOM FOUNDATION |
|        | GENERATOR ROOM FOUNDATION |
|        | GENERATOR ROOM FOUNDATION |

|                    |  |
|--------------------|--|
| PROJECT TITLE / NO |  |
| GSM SITES          |  |
| DRAWING TITLE      |  |
| DRAWN BY           |  |
| CHECKED BY         |  |
| APPROVED BY        |  |

|                                 |                |
|---------------------------------|----------------|
| OWNER                           | AFGHAN TELECOM |
| ACTUAL DATE                     | 01/10/2020     |
| ISSUE DATE                      | 01/10/2020     |
| DRG NO.                         | 02             |
| SCALE                           | 1:25           |
| Salam Telecommunication Company |                |
| AFGHANISTAN                     |                |

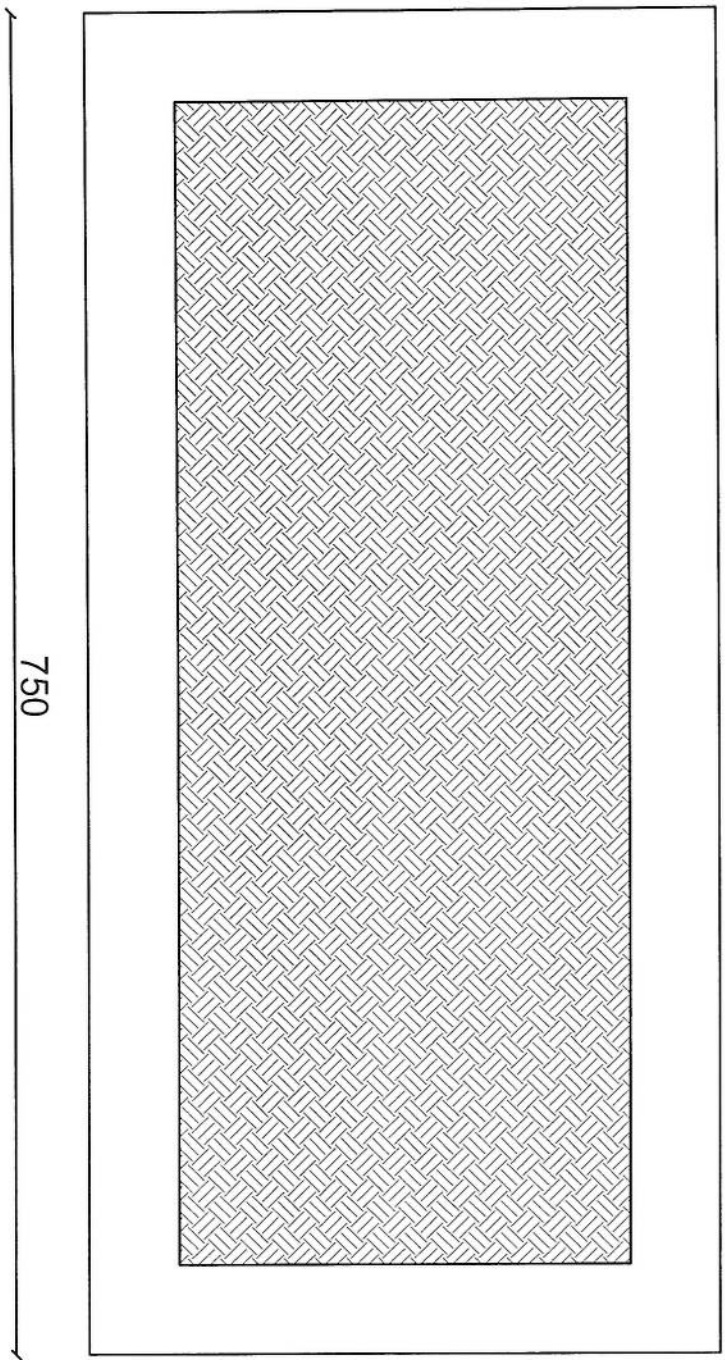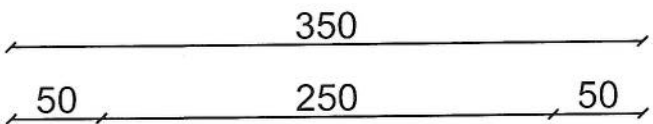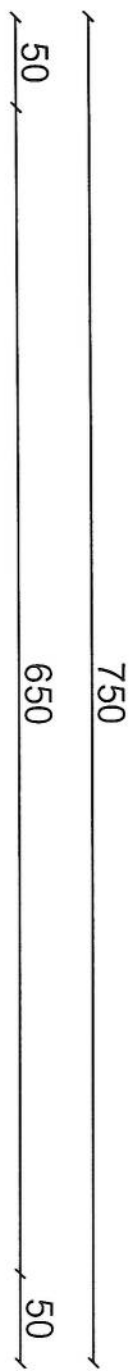

750

350

Generator room foundation plan

03 GENERATOR ROOM FOUNDATIO PLAN  
06 REF. A103  
SCALE: 1:25

*Handwritten signature and blue stamp*

| REVISION RECORDS |      |             |  |
|------------------|------|-------------|--|
| REVISION NO      | DATE | DESCRIPTION |  |
|                  |      |             |  |

| LEGEND |                |
|--------|----------------|
|        | GENERATOR ROOM |
|        | REF. PLASTER   |
|        | W.C.           |

PROJECT TITLE / NO  
GSM SITES  
موقع GSM

DRAWING TITLE  
GENERATOR ROOM FOUNDATION PLAN  
مخطط الأساس لغرفة المولد



DRAWN BY  
CIVIL TEAM  
مهندس

CHECKED BY  
مهندس

APPROVED BY  
مهندس

SCALE: 1:25  
ACTUAL DATE: 01/10/2020  
ISSUE DATE: 03  
DRG NO: 03

OWNER: AFGHAN TELECOM  
مطابق قرارداد

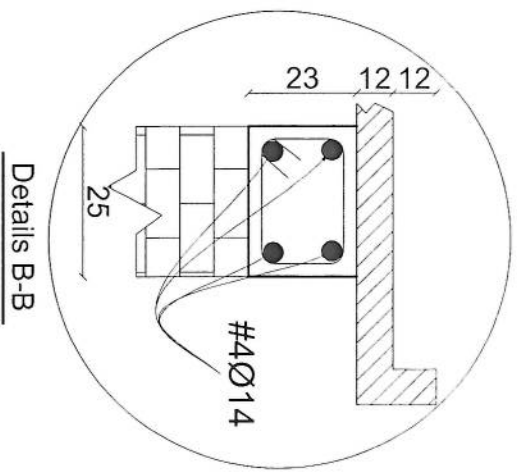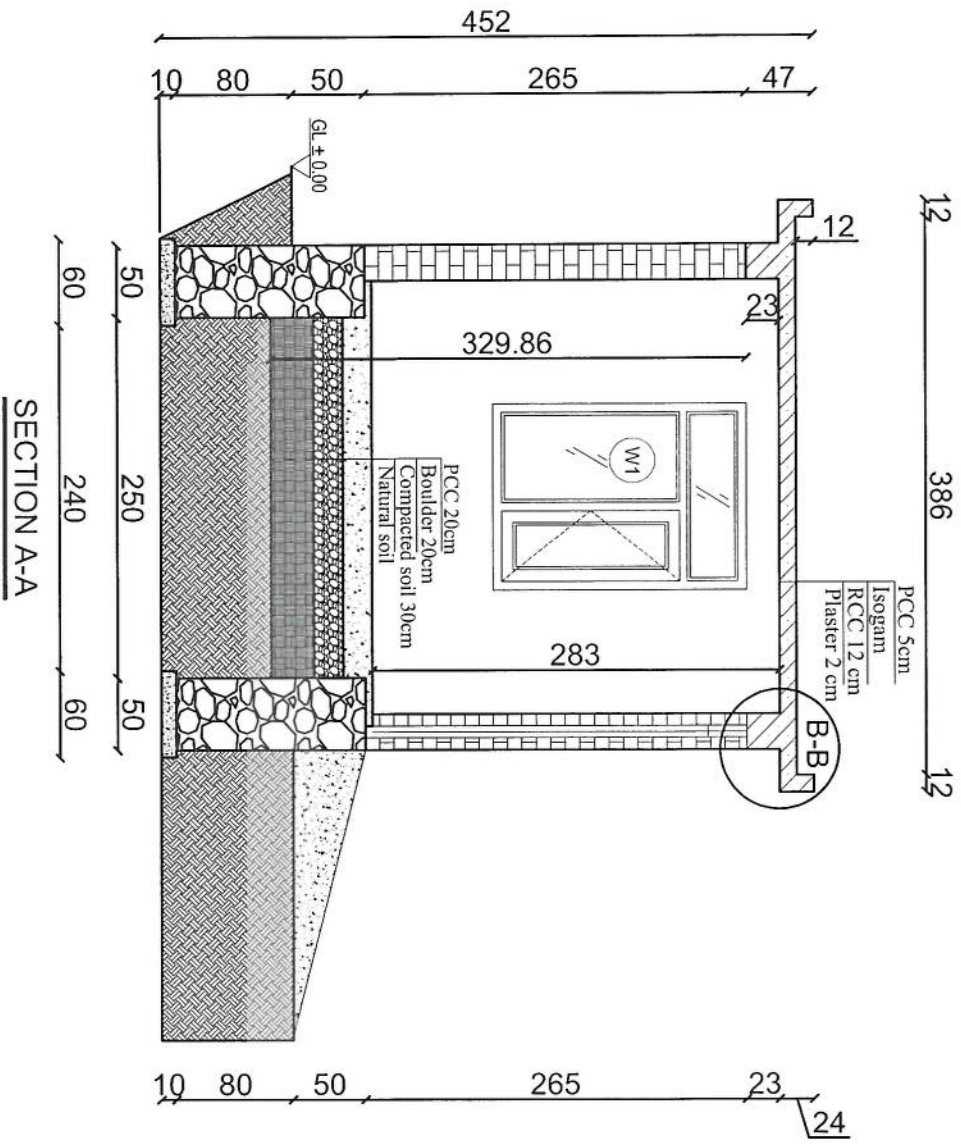

04 SECTION A-A  
06 REF. A104

SCALE: 1:50

| REVISION RECORDS                       |            |             |  |
|----------------------------------------|------------|-------------|--|
| REVISION NO                            | DATE       | DESCRIPTION |  |
| 1                                      | 01/10/2025 | ISSUE DATE  |  |
| 2                                      | 01/10/2025 | DRG NO. 04  |  |
| LEGEND                                 |            |             |  |
| OWNER: AFGHAN TELECOM                  |            |             |  |
| APPROVED BY: J. J.                     |            |             |  |
| SCALE: 1:50                            |            |             |  |
| ACTUAL DATE: 01/10/2025                |            |             |  |
| ISSUE DATE: 01/10/2025                 |            |             |  |
| DRAWN BY: CIVIL TEAM                   |            |             |  |
| CHECKED BY:                            |            |             |  |
| PROJECT TITLE / NO: GSM SITES          |            |             |  |
| DRAWING TITLE: GENERATOR ROOM SECTION  |            |             |  |
| OWNER: Salam Telecommunication Company |            |             |  |
| KABUL, AFGHANISTAN                     |            |             |  |

| REVISION RECORDS |      |             |  |
|------------------|------|-------------|--|
| REVISION NO      | DATE | DESCRIPTION |  |
|                  |      |             |  |
|                  |      |             |  |

LEGEND:


Generator Room


Rebar

PROJECT TITLE / NO

GSN SITES

موقع های GSM

DRAWING TITLE

Generator Room Roof Slat & Rebar Details

جزئیات سقف سلات و میلگرد اتاق ژنراتور

DRAWN BY:

CIVIL TEAM

CHECKED BY:

APPROVED BY:

SCALE

1:25

مقیاس

ACTUAL DATE

01.10.2026

تاریخ واقعی

ISSUE DATE

تاریخ انتشار


DRG NO

05


OWNER:

AFGHAN TELECOM

810

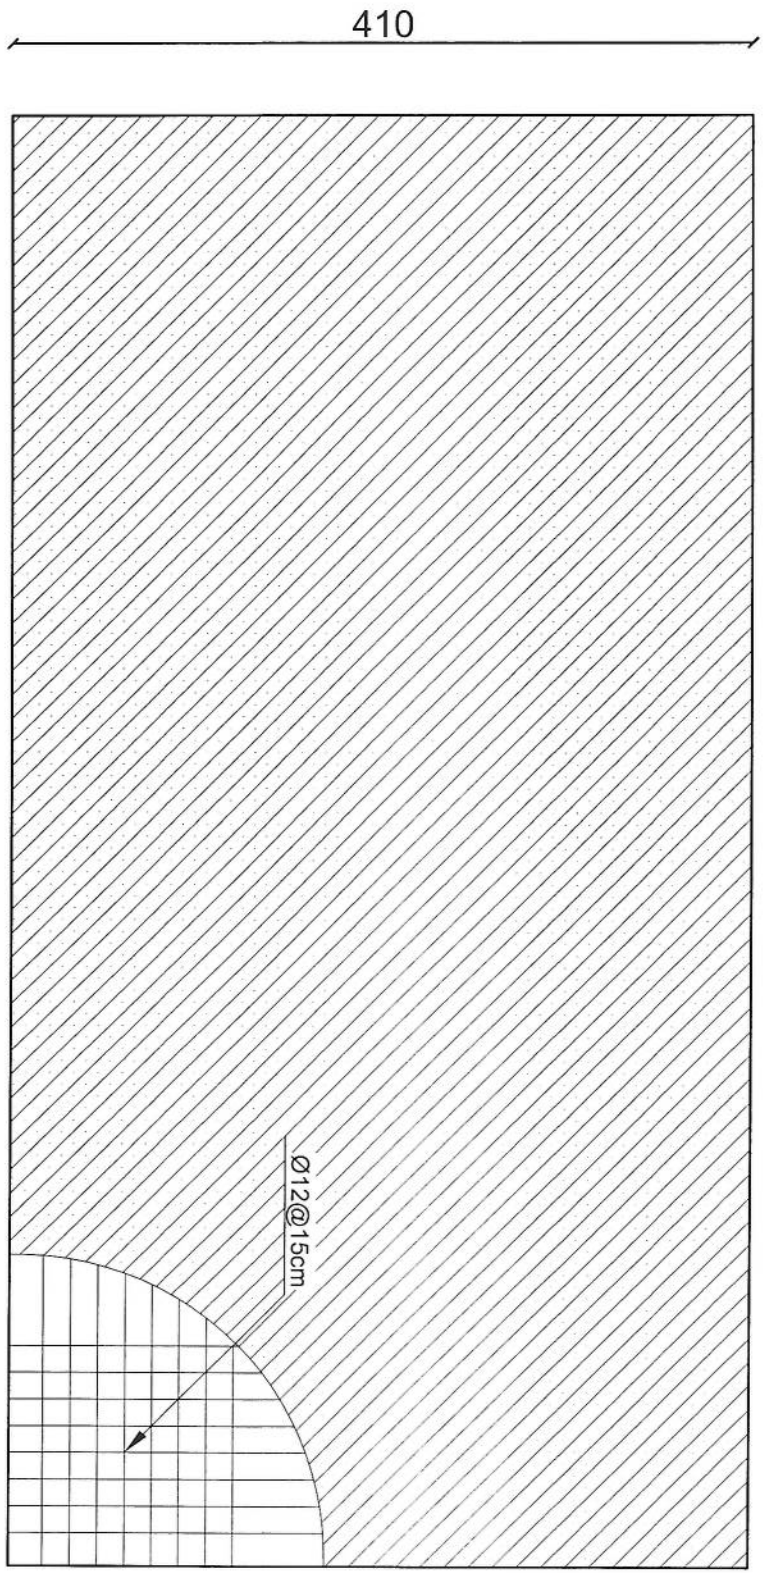

Generator Room Roof plan & Rebar Details

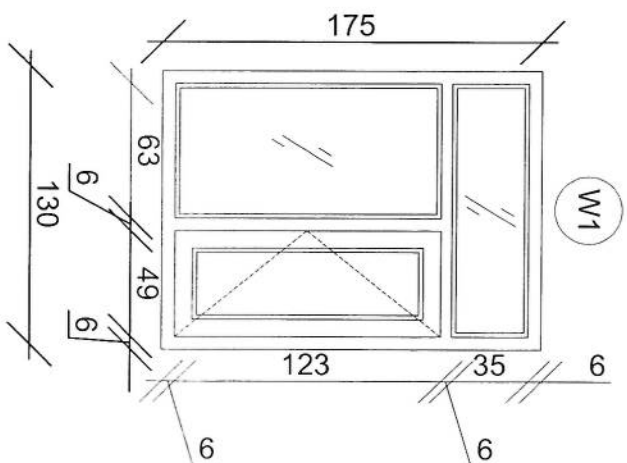

| REVISION RECORDS |         |                |
|------------------|---------|----------------|
| REVISION NO.     | DATE    | DESCRIPTION    |
| 1                | 10/1/80 | Initial design |
| 2                | 10/1/80 | Revised design |
| 3                | 10/1/80 | Final design   |

$$0.1 = \frac{2000 \times 10^3}{2000 \times 10^3 + W_1}$$

**GSM SITES**

DRAWING TITLE:  
DOOR & WINDOW DETAIL 5  
مفصل در و پنجره ۵

DRAWN BY:   
 CIVIL TEAM   
 CHECKED BY:   
 J. J. J.

|  |  |
|--|--|
|  |  |
|--|--|

|              |            |           |
|--------------|------------|-----------|
| SCALE:       | 1.25       | مقياس     |
| ACTUAL DATE: | 01/10/2025 |           |
| ISSUE DATE   |            | DRG NO 06 |

OWNER:  
AFGHAN TELECOM