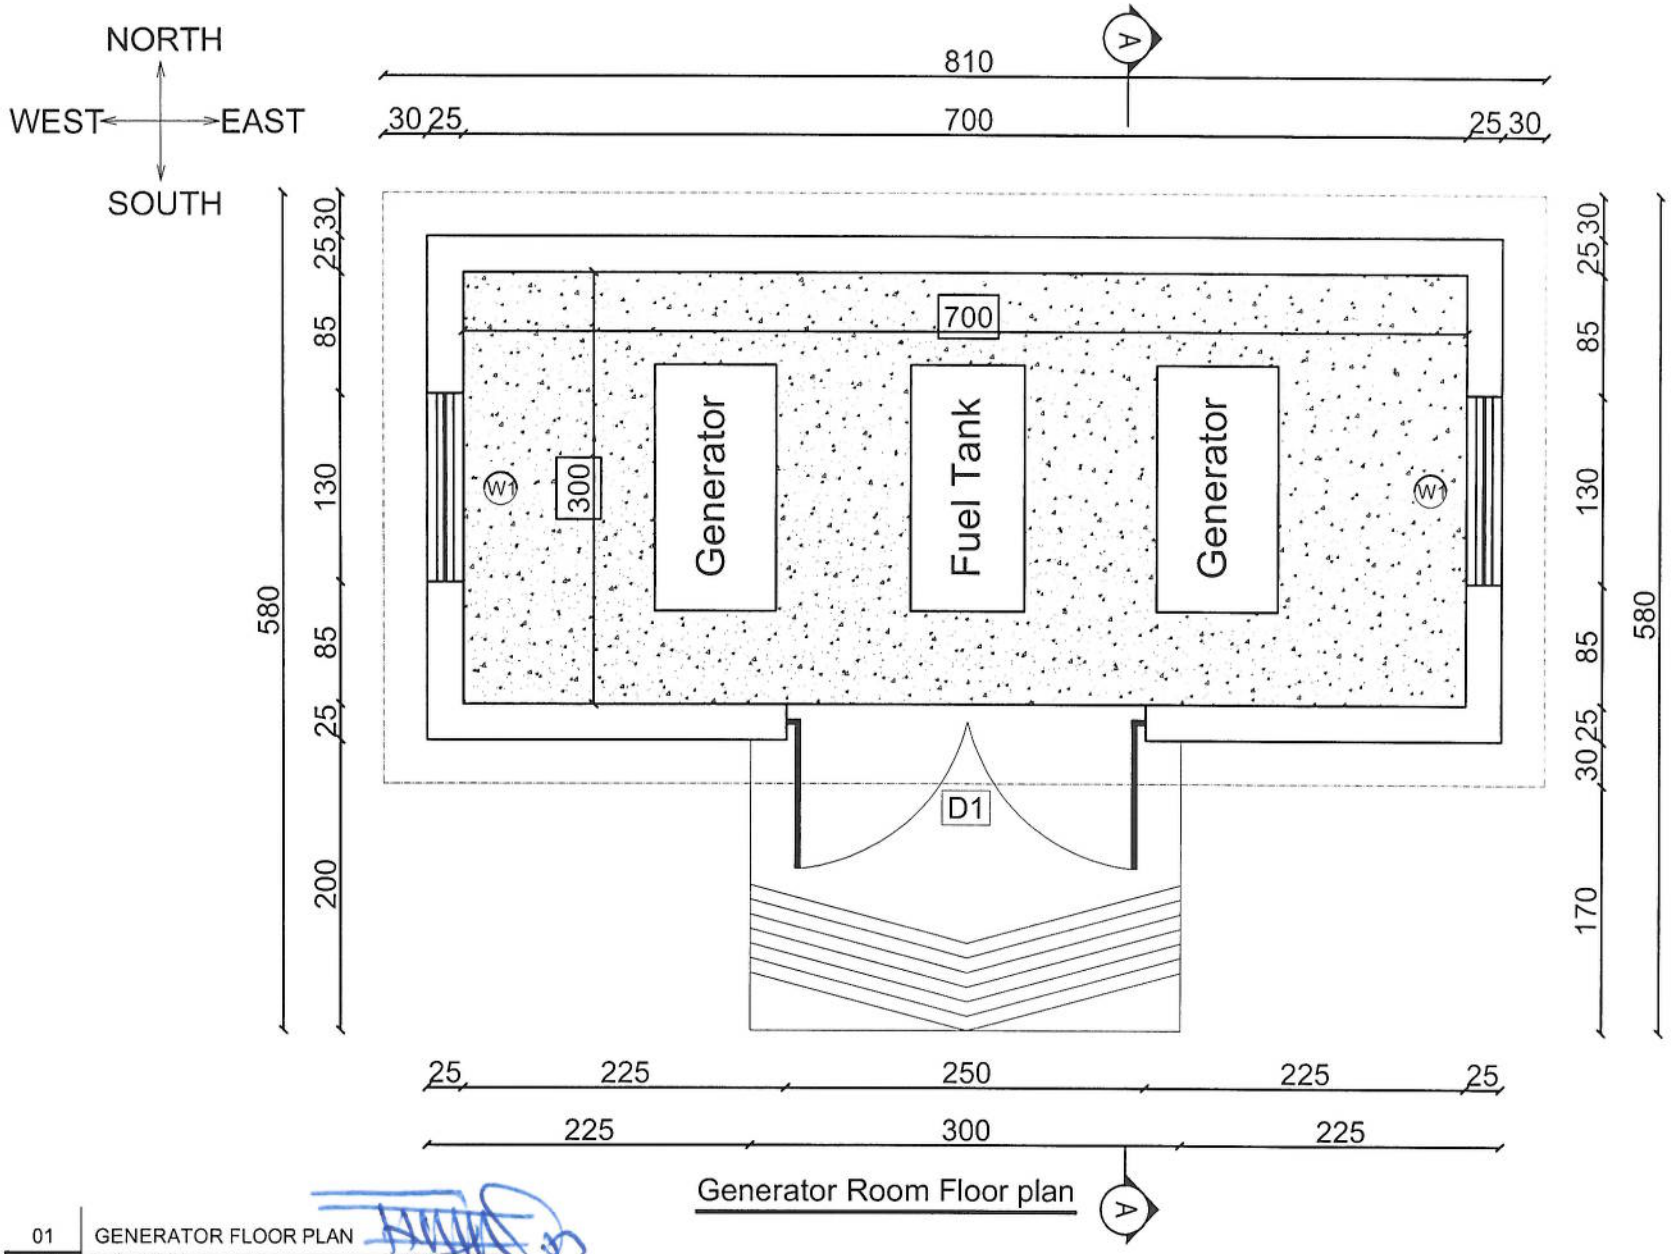

Generator Room Floor plan

01	GENERATOR FLOOR PLAN
06	REF. A101

SCALE: 1:50

REVISION RECORDS

REVISION NO	DATE	DESCRIPTION

LEGEND

CRASHED ROCK

PCC

D1 DOOR TYPE 1

W1 WINDOW TYPE 1

PROJECT TITLE / NO:
GSM SITES

DRAWING TITLE:
GENERATOR FLOOR PLAN

DRAWN BY:
CIVIL TEAM

CHECKED BY:

APPROVED BY:

SCALE:
1:50

ACTUAL DATE:
01 /10/ 2026

ISSUE DATE:

DRG.NO: 01

OWNER:
AFGHAN TELECOM

Salaam Telecomunication Company
KABUL
AFGHANISTAN

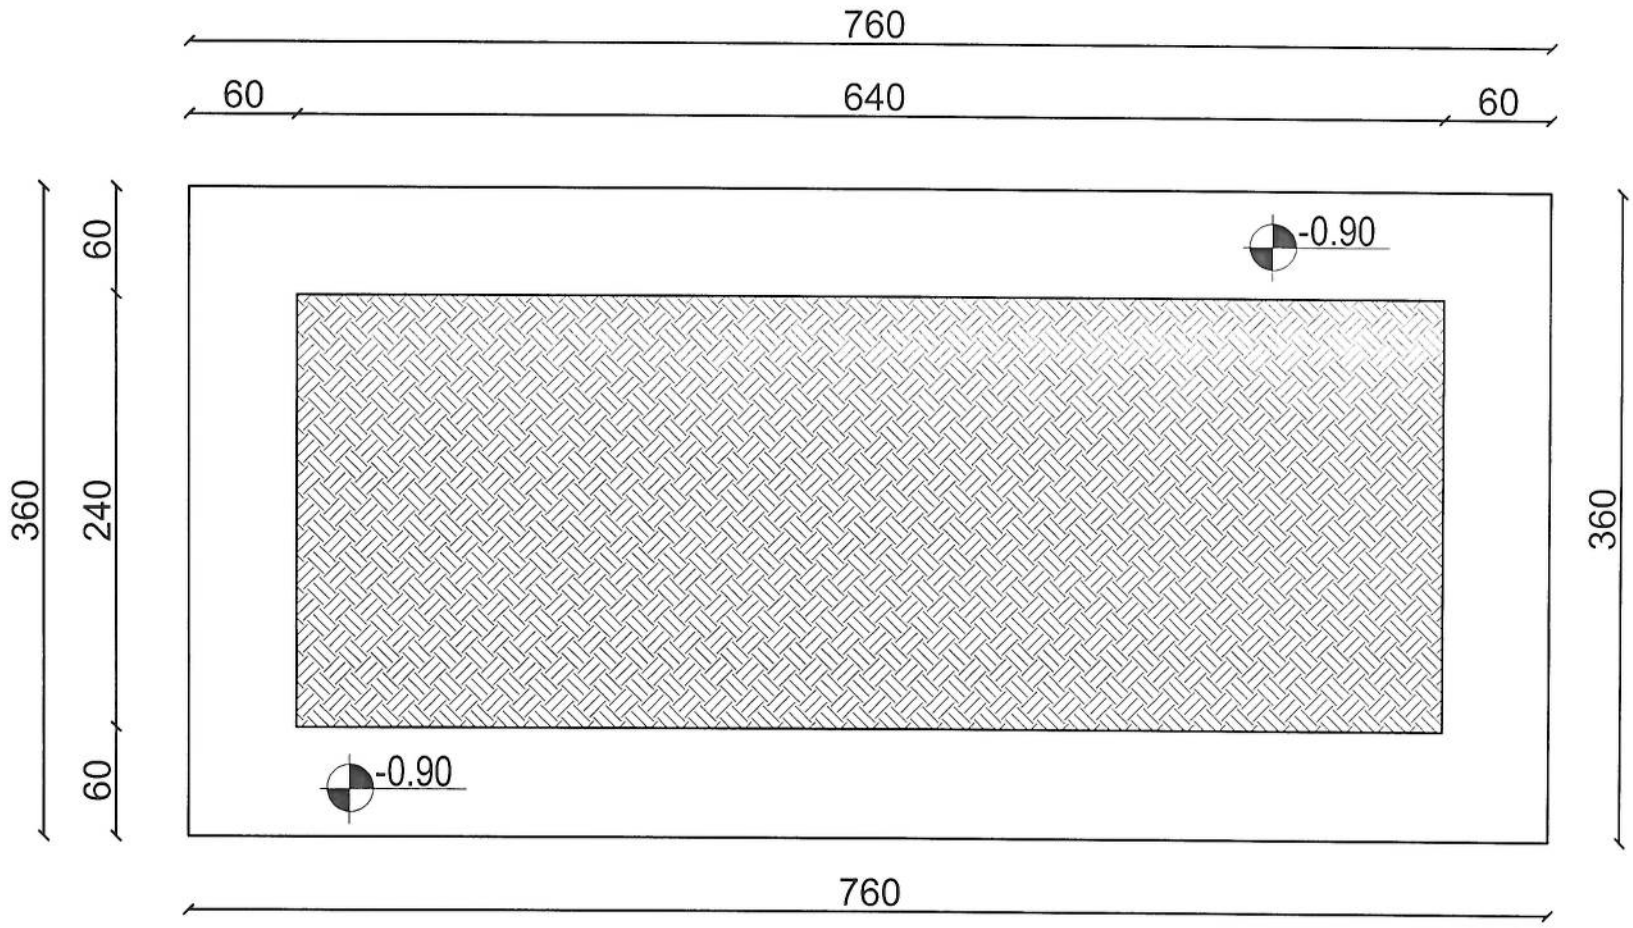

Generator room foundation Excavation plan

02	GENERATOR ROOM EXCUVATION PLAN	
06	REF. A102	SCALE: 1:25

REVISION RECORDS

REVISION NO	DATE	DESCRIPTION

LEGEND

CRASHED ROCK

PCC (PLASTER)

RCC

+100 GROUND LEVEL

PROJECT TITLE / NO:
GSM SITES

DRAWING TITLE:
GENERATOR ROOM EXCUVATION PLAN

DRAWN BY:
CIVIL TEAM

CHECKED BY:

APPROVED BY:

SCALE:
1:25

ACTUAL DATE:
01/10/2026

ISSUE DATE:

DRG NO: 02

OWNER:
AFGHAN TELECOM

سلام | Salaam Telecomunication Company
KABUL AFGHANISTAN

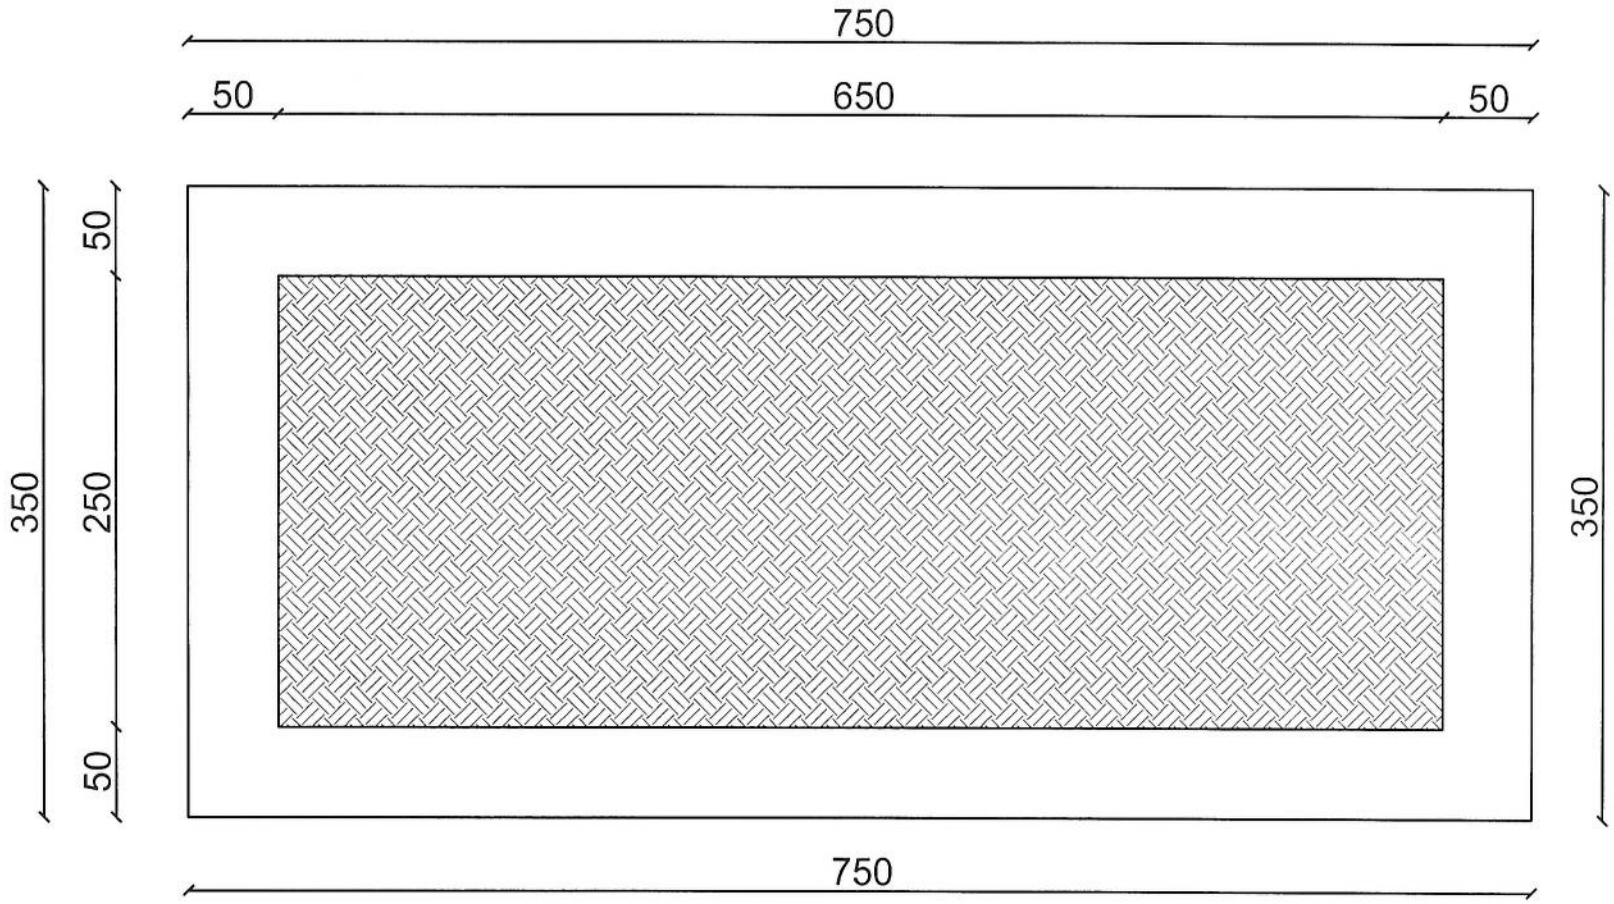

Generator room foundation plan

03	GENERATOR ROOM FOUNDATIO PLAN	
06	REF. A103	SCALE: 1:25

REVISION RECORDS

REVISION NO	DATE	DESCRIPTION

LEGEND:

CRASHED ROCK

PCC (PLASTER)

RCC

±0.00 GROUND LEVEL

PROJECT TITLE / NO.:
GSM SITES

DRAWING TITLE:
GENERATOR ROOM FOUNDATION PLAN

DRAWN BY:
CIVIL TEAM

CHECKED BY:

APPROVED BY:

SCALE: 1:25

ACTUAL DATE: 01/10/2026

ISSUE DATE:

DRG.NO: 03

OWNER:
AFGHAN TELECOM

Salaam Telecomunication Company
KABUL AFGHANISTAN

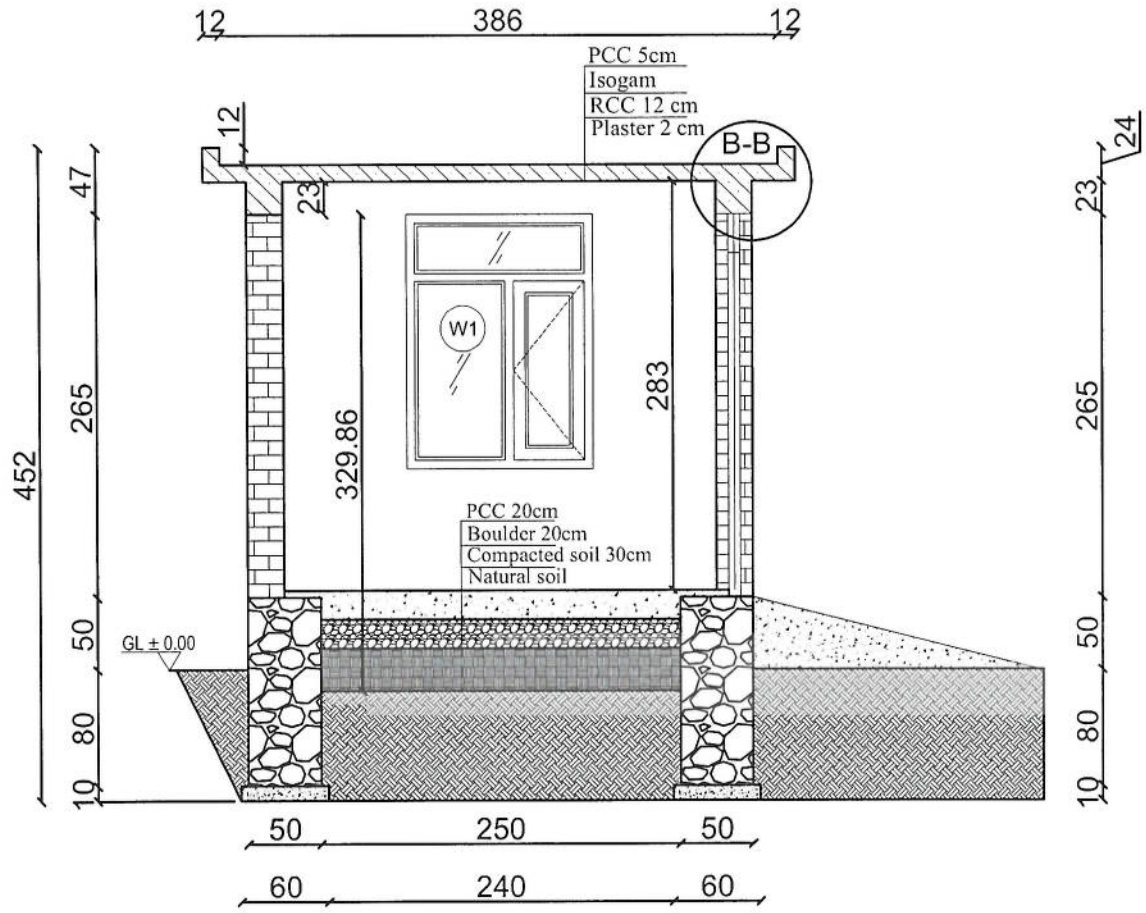

SECTION A-A

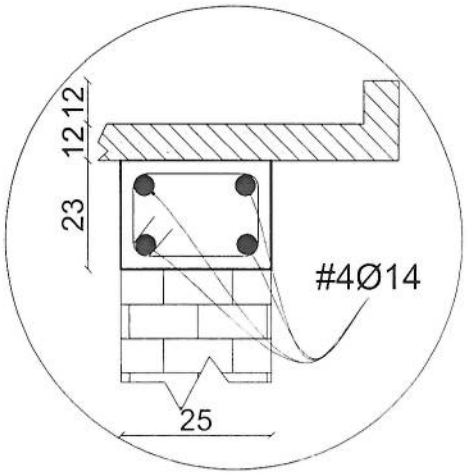

Details B-B

04	SECTION A-A
06	REF. A104

SCALE: 1:50

REVISION RECORDS

REVISION NO	DATE	DESCRIPTION

LEGEND

PROJECT TITLE / NO
GSM SITES

DRAWING TITLE
GENERATOR ROOM SECTION

DRAWN BY
CIVIL TEAM

CHECKED BY:

APPROVED BY:

SCALE:
1:50

ACTUAL DATE:
01/10/2026

ISSUE DATE:

DRG.NO 04

OWNER:
AFGHAN TELECOM

Salaam Telecomunication Company
KABUL
AFGHANISTAN

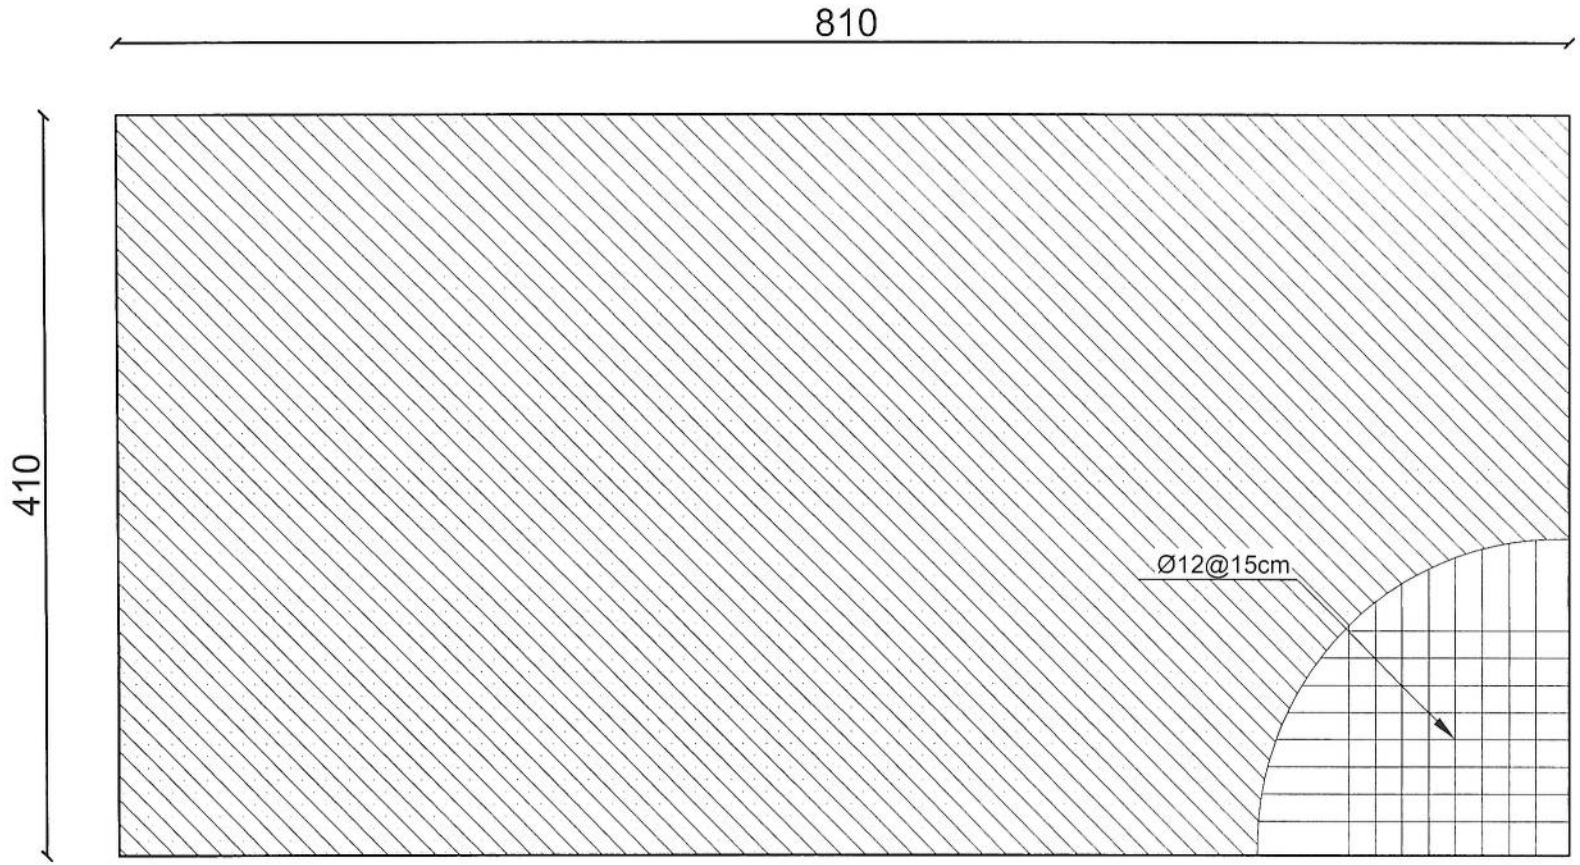

Generator Room Roof plan & Rebar Details

05	Generator Room Roof plan & Rebar Details	
06	REF. A105	SCALE: 1:25

REVISION RECORDS

REVISION NO	DATE	DESCRIPTION

LEGEND:

CRASHED ROCK

PCC

PROJECT TITLE / NO.:
GSM SITES

DRAWING TITLE:
Generator Room Roof Slab & Rebar Details

DRAWN BY:
CIVIL TEAM

CHECKED BY:

APPROVED BY:

SCALE:
1:25

ACTUAL DATE:
01 /10/ 2026

ISSUE DATE:

DRG.NO: 05

OWNER:
AFGHAN TELECOM

Salaam Telecommunication Company
KABUL
AFGHANISTAN

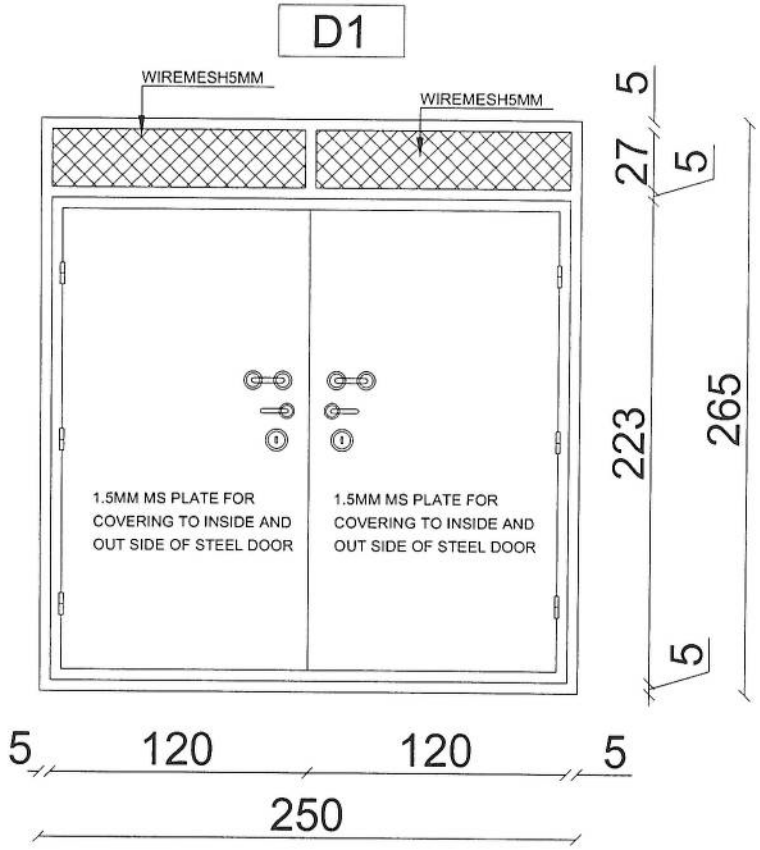

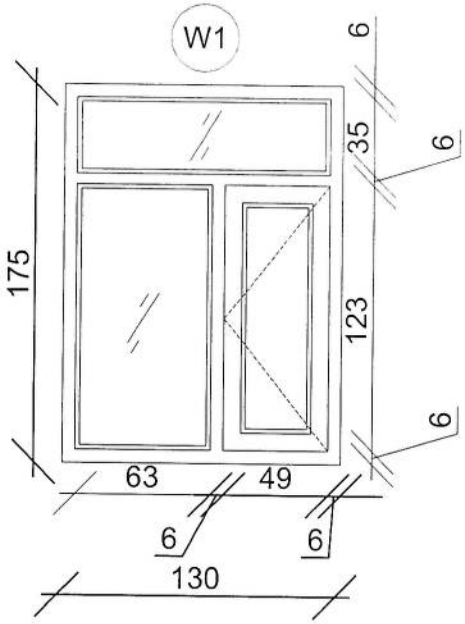

06 | DOOR & WINDOW DETAILS

06 | REF. A106 SCALE: 1:25

REVISION RECORDS

REVISION NO	DATE	DESCRIPTION

LEGEND

D1 DOOR TYPE 1

W1 WINDOW TYPE 1

PROJECT TITLE / NO.

GSM SITES

DRAWING TITLE

DOOR & WINDOW DETAILS

DRAWN BY

CIVIL TEAM

CHECKED BY

APPROVED BY:

SCALE: 1:25

ACTUAL DATE: 01 /10/ 2026

ISSUE DATE:

DRG NO 06

OWNER:

AFGHAN TELECOM

Salaam Telecomunication Company

KABUL AFGHANISTAN