
جدول سروی سایتهای غیر تی دی اف(AFTEL)

شماره	معلومات ابتدایه ضروری هنگام سروی	درج معلومات به اساس سروی از ساحه
1	**Site ID (آی دی سایت)**	FRH027
2	**کاندید شماره**	شماره A
3	**GPS coordinates**	32.50940 63.14174
4	**نام ساحه ومنطقه**	کوهی توت
5	**نام ولسوالی و ولایت مربوطه**	بکوه
6	(نام ساحاتی که قرار است تحت پوشش سایت بیایند)	کوهی توت
7	**مالیکت زمین(شخصی یا دولتی)**	دولتی
8	**مالک جایداد/خانه قابل دسترس است**	دولتی
9	شماره تماس مالک یا سکنه جایداد	**دولتی**
10	**شخصی/کرایی**	دولتی
11	**مالک جایداد با نصب سایت و شرایط افغان تیلی کام راضی است**	دولتی
12	**موافقه ابتدایی ساحوی با مالک جایداد صورت گرفت؟**	دولتی
13	نوعیت سایت (سریام یا روی مین)	روی زمین
14	چگونگی ساحه (شهری، روستایی، دوردست)یا VIP	کوهستانی
15	سرک که واسطه نقلیه تردد بتواند دارد	ضرورت دارد
16	آیا به سرک جهت تردد واسطه ضرورت است	ضرورت دارد
17	چه مقدار سرک تردد واسطه ضرورت است(به متر)	1.5 KM
18	درصورتیکه کاندید سایت سریام تعمیرات باشد	
19	نوعیت تعمیر (مسکونی/تجارتی)	
20	تعداد منازل	
21	ارتفاع تعمیر	
22	راه رسیدن به بام(زینه بیرونی داخلی)	
23	امکان جابجایی وسایل سریام با افراد وکارگرها است؟	
24	امکان جابجایی وسایل سریام با کرین است؟	
25	ظاهراً تعمیر قابلیت برداشت سیات را دارد؟	
26	نوعیت سریام (رنگ کانکریتی یا گادری)	
27	مساحت موجود سریام (طول وعرض)	
28	تاور مورد نیاز(گاید ماست کیبلی)	
29	ارتفاع تاور مورد نیاز	
30	ارتفاع مجموعی تاور و تعمیر از سطح زمین منزل	
31	**درصوتیکه کاندید سروی درحویلی یا زمین جایداد باشد**	
32	نوعیت ساحه (ساحه باز یا ساحه محاط)	

KBL-HRT Highway

CFHO

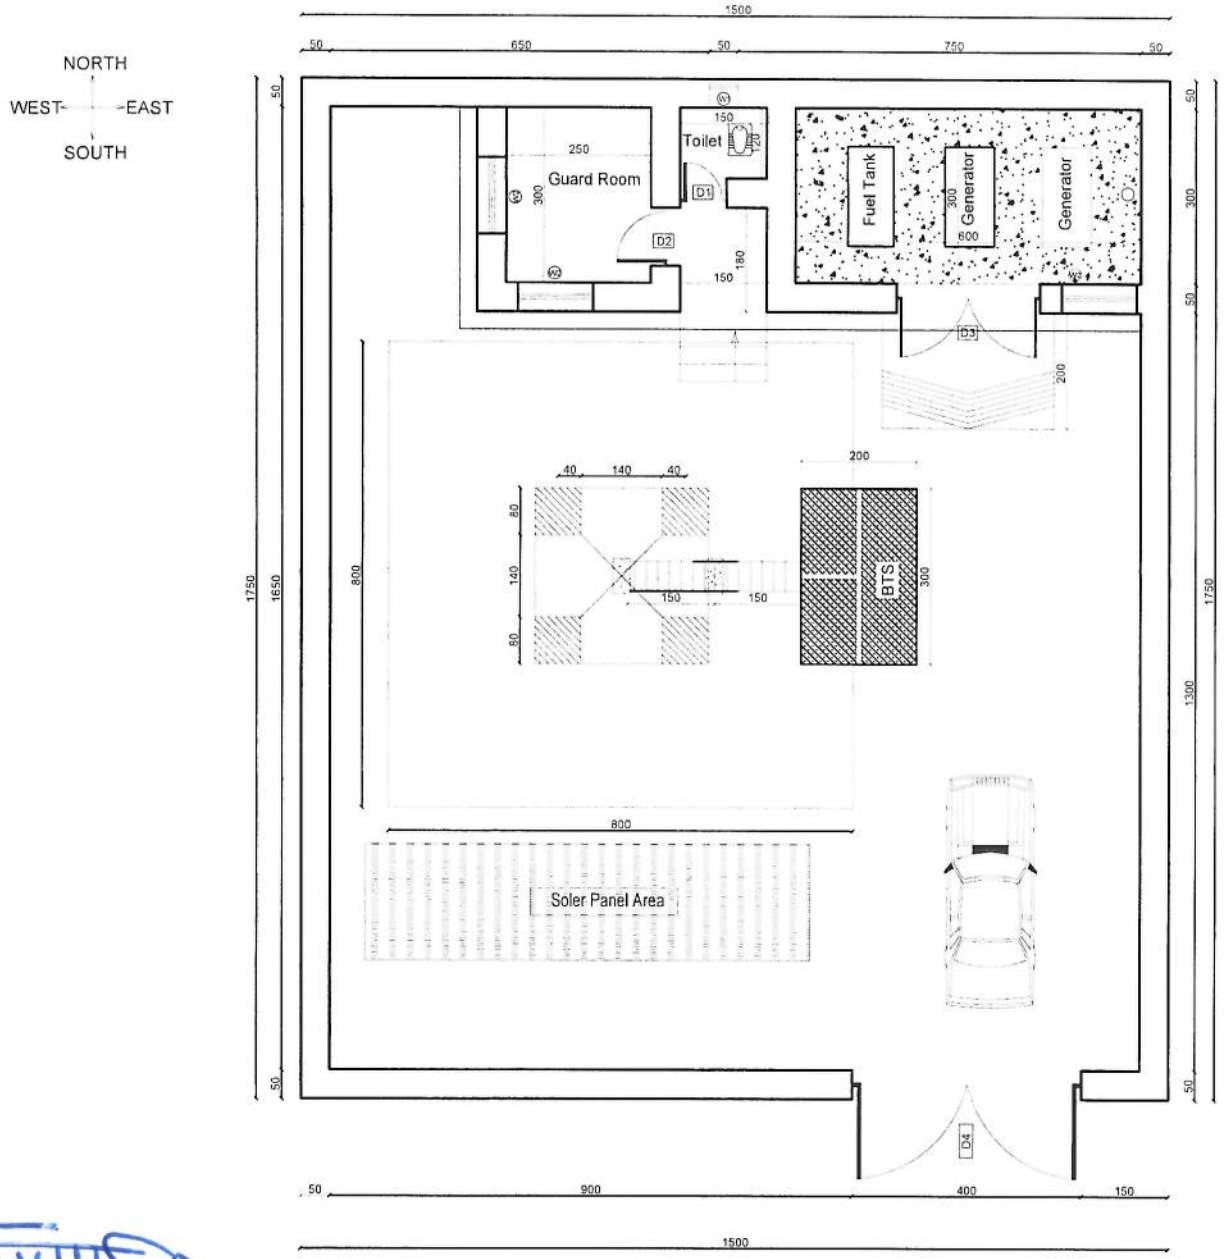

SITE PLAN

01 | REF. A101 | SCALE: 1:100

REVISION RECORDS

REVISION NO	DATE	DESCRIPTION

LEGEND:

W1

W2

D1

D2

D3

D4

PROJECT TITLE / NO

REPEATER SITE

DRAWING TITLE:

SITE PLAN WITH FENCE WALL

DRAWN BY:

CIVIL TEAM

CHECKED BY:

APPROVED BY:

SCALE:

1:100

ACTUAL DATE:

03 /06/ 2025

ISSUE DATE


DRG.NO 01


OWNER:

AFGHAN TELECOM

Salsam Telecomunication Company

KABUL AFGHANISTAN

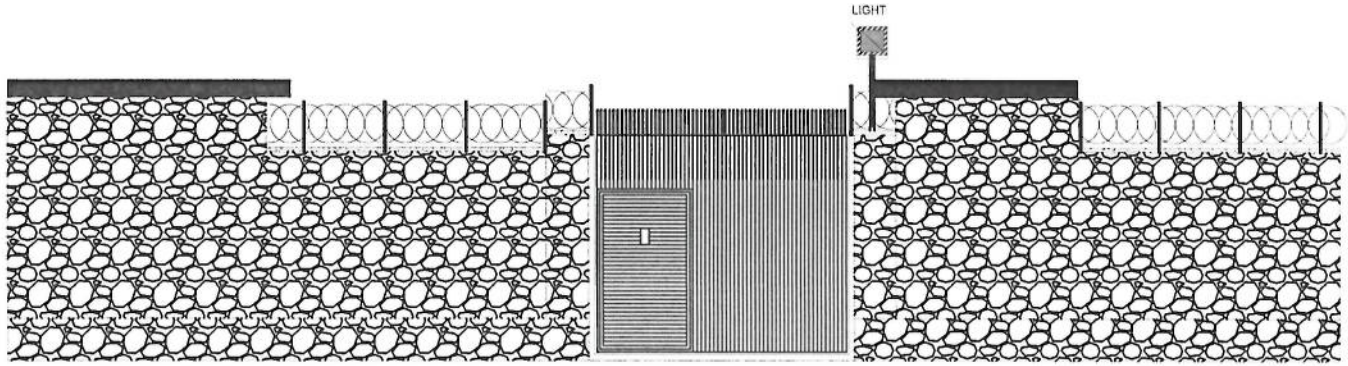

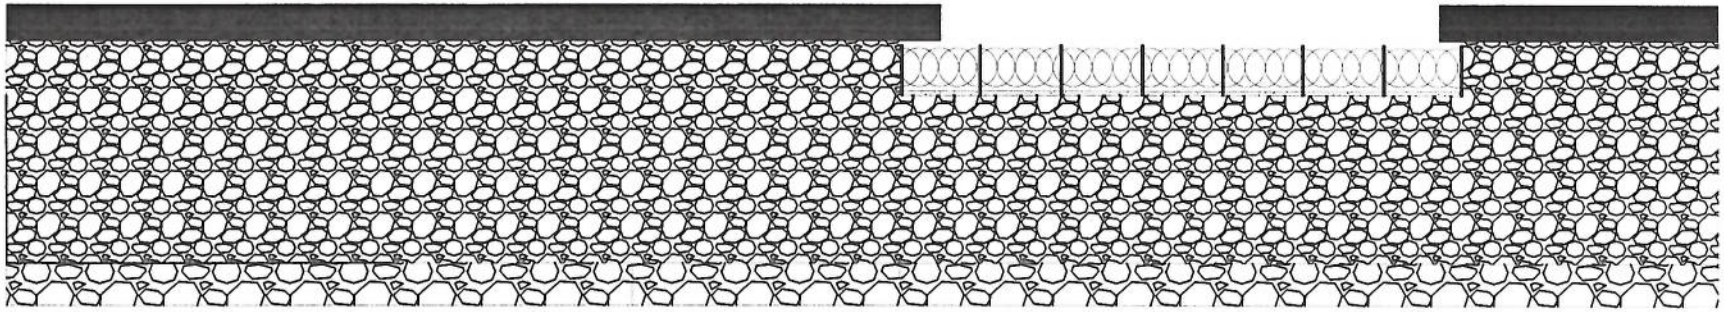

REVISION RECORDS

REVISION NO	DATE	DESCRIPTION

LEGEND

PROJECT TITLE / NO:

REPEATER SITE

DRAWING TITLE:

FENCE WALL ELEVATIONS & DETAILS

DRAWN BY:

CIVIL TEAM

CHECKED BY:

APPROVED BY:

SCALE:

1:100

ACTUAL DATE:

03/06/2025

ISSUE DATE:

DRG.NO: 02

OWNER:

AFGHAN TELECOM


Salaam Telecomunication Company

KABUL

AFGHANISTAN

02 | WALL ELEVATIONS & DETAILS

REF. A102 SCALE: 1:100

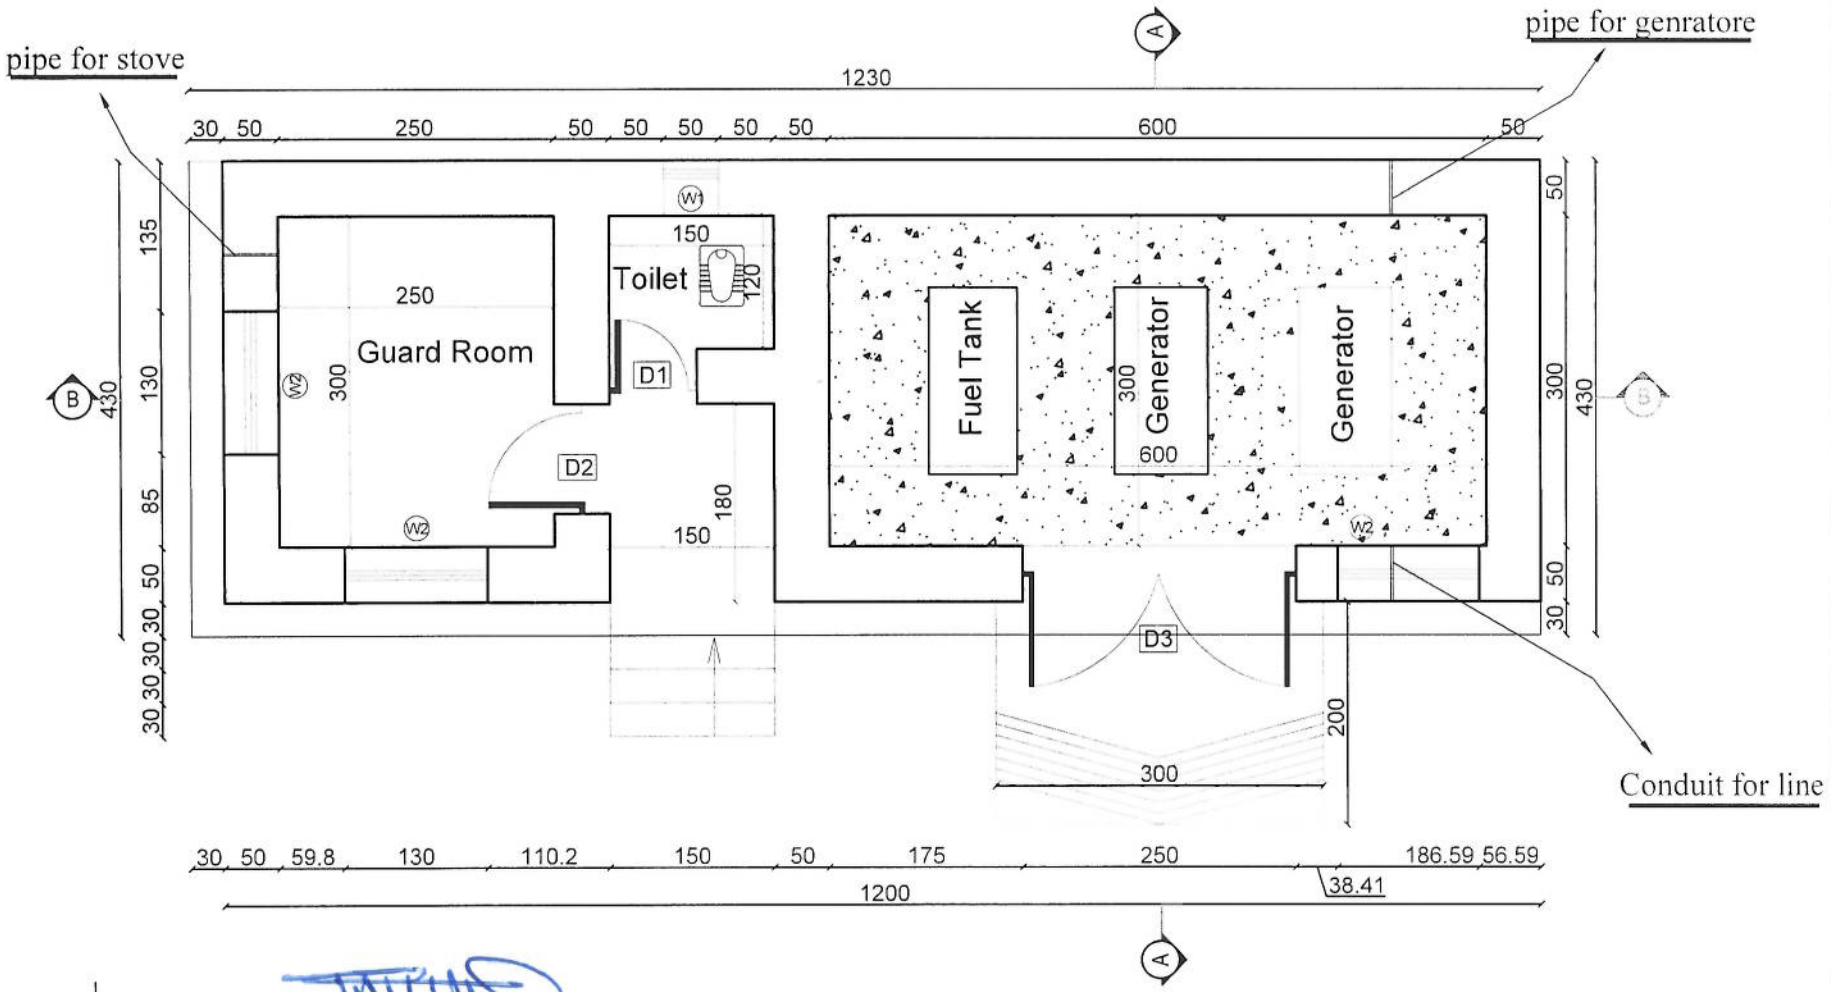

GUARD ROOM

03 REF. A103 SCALE: 1:75

REVISION RECORDS

REVISION NO	DATE	DESCRIPTION

LEGEND:

W1
W2
D1
D2

PROJECT TITLE / NO:

REPEATER SITE

DRAWING TITLE:

GUARD ROOM

DRAWN BY:

CIVIL TEAM

CHECKED BY:

APPROVED BY:

SCALE

ACTUAL DATE: 03/05/ 2025

ISSUE DATE

DRG.NO 03

OWNER:


AFGHAN TELECOM

Salsam Telecomunication Company


KABUL AFGHANISTAN

جدول سروی سایتهای غیر تی دی اف(AFTEL)

33	مساحت موجود (طول وعرض)	15*15m
34	مساحت مورد نیاز سایت(طول عرض)	15*15m
35	نوعیت احاطه درصورت ضرورت	حیاطه سنگی
36	محل پودباش گارد درصورت ضرورت	ضرورت دارد
37	تاور(کیبلی روی زمین یا سلف سپورت)	GF
38	ارتفاع تاورمورد نیاز	40
39	امکانات وصل ترانسمیشن سایت(TX type)	دارد (با تیم TX چک گردید)
40	سایه بان وسلب برای وسایل مخابراتی (BTS and all racks)	ضرورت دارد
41	سایه بان و سلب مورد نیاز جنراتور وتانکر	اتاق برای جنتراتور ضرورت دارد
42	امکانات نصب سولر است؟	دارد
43	ساحه کافی برای سولر موجود است؟	موجود میباشد
44	برق شهری درساحه وجود دارد؟	No
45	فاصله برج برق از ساحه سایت	
46	تیم سروی	RF/TX/CIVIL
47	نام	HABIB/ESMAIL/M.Hanif
48	دیپارتمنت	RF BSS
49	شماره	0749416198/0744418134/0745005310
50	سکیچ ساحه سایت (ترتیب وضم ریور سروی شود)	
51	عکسهای پانارومیک از ساحه گرفته شود	Yes
52	خط دید وصل مایکروویف با تیم ازساحه باید چک و تایید شود	چک گردیده است
53	خدمات سلام درساحه موجود است؟	نه خیر
54	کیفیت خدمات سلام در ساحه	نه خیر
55	نظریات: انجنیر ساختمانی	نیم 0.5 کلومتر به شکل ترمیمی و یک کیلومتر سخره ای و هم چنین ساحه سایت نیز سخره ای وکندن کاری تهداب تاور سخره ای می باشد

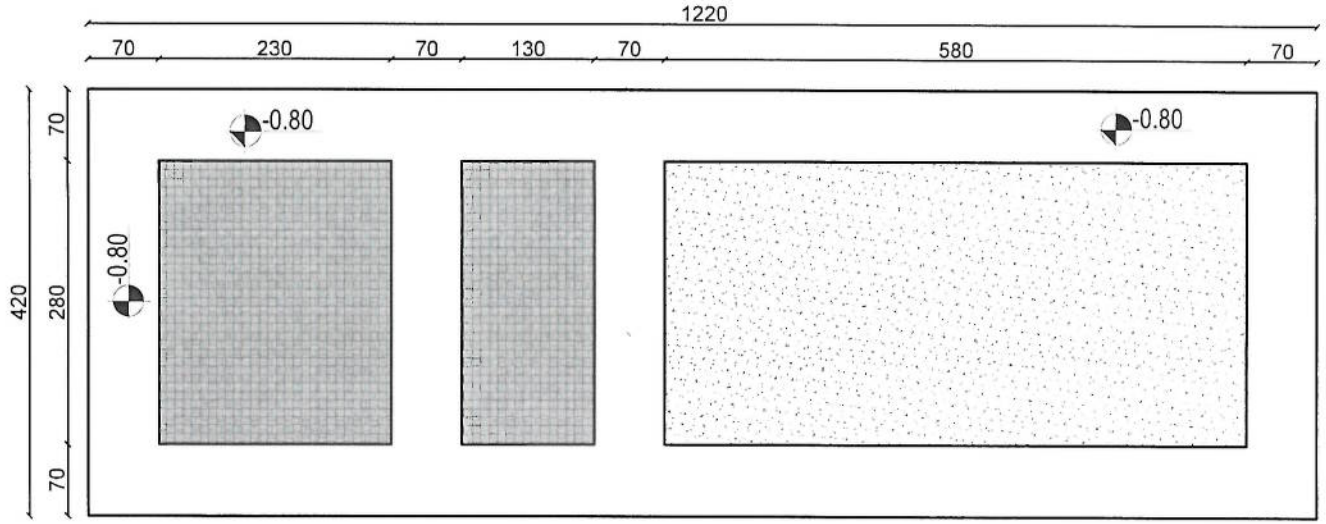

Generator Guard and bath Room Excavation Plan

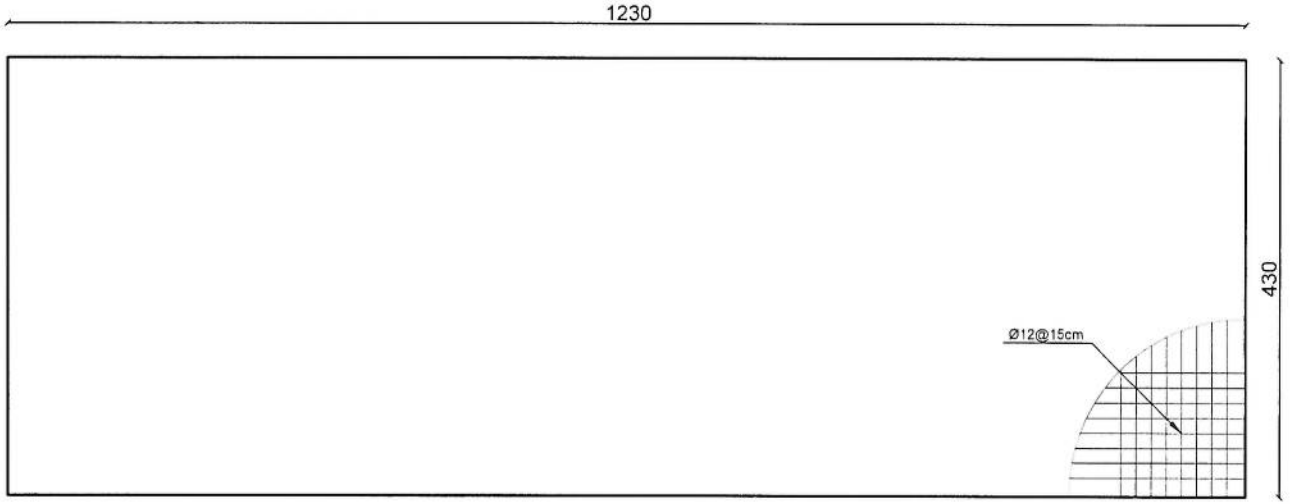

Rebar details of Generator Room roof

04	GENERATOR ROOM REF. A104	SCALE: 1:75

REVISION RECORDS

REVISION NO	DATE	DESCRIPTION

LEGEND:

PROJECT TITLE / NO

REPEATER SITE

DRAWING TITLE:

GENERATOR ROOM

DRAWN BY:

CIVIL TEAM

CHECKED BY:

APPROVED BY:

SCALE:

1:75

ACTUAL DATE:

03/06/2025


ISSUE DATE:

DRG.NO: 04


OWNER:

AFGHAN TELECOM

Salaam Telecomunication Company

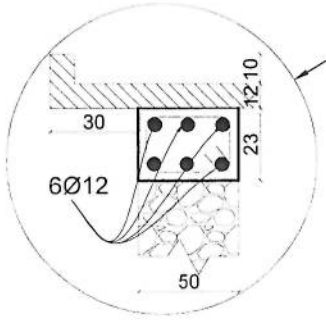

Detail W & R

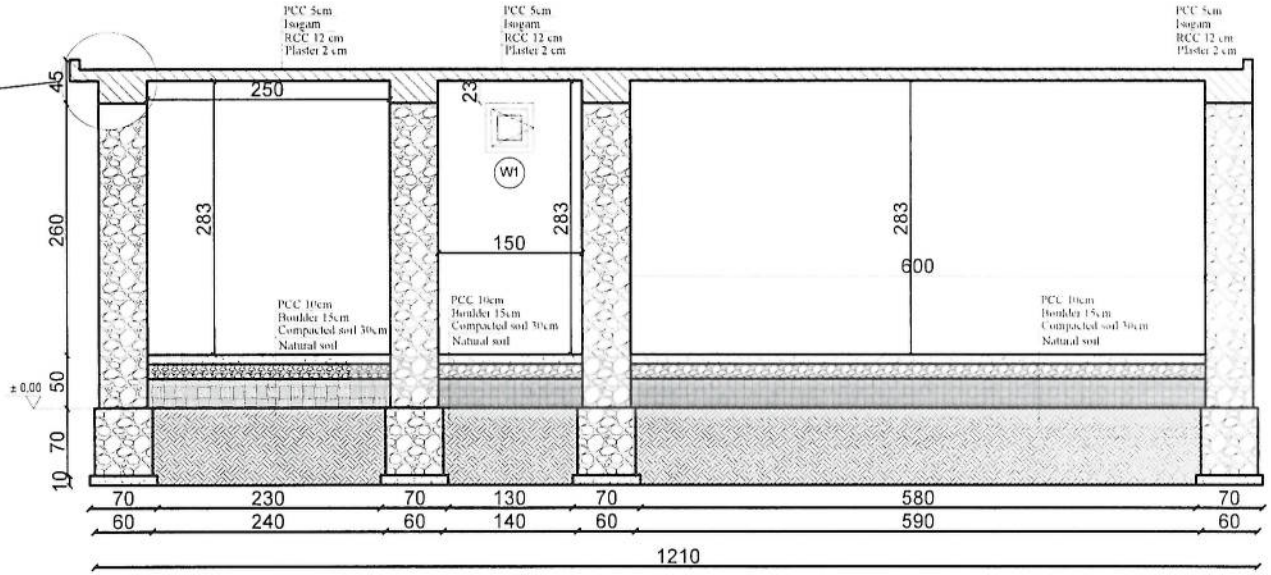

Section B-B

GENERATOR ROOM

05 | REF. A105 | SCALE: 1:75

REVISION RECORDS

REVISION NO	DATE	DESCRIPTION

LEGEND

PROJECT TITLE / NO:

REPEATER SITE

DRAWING TITLE:

GENERATOR ROOM

DRAWN BY:

CIVIL TEAM:

CHECKED BY:

APPROVED BY:

SCALE: 1:75


ACTUAL DATE: 03/06/ 2025

ISSUE DATE:


DRG.NO 05

OWNER: AFGHAN TELECOM

Salsam Telecomunication Company
KABUL
AFGHANISTAN

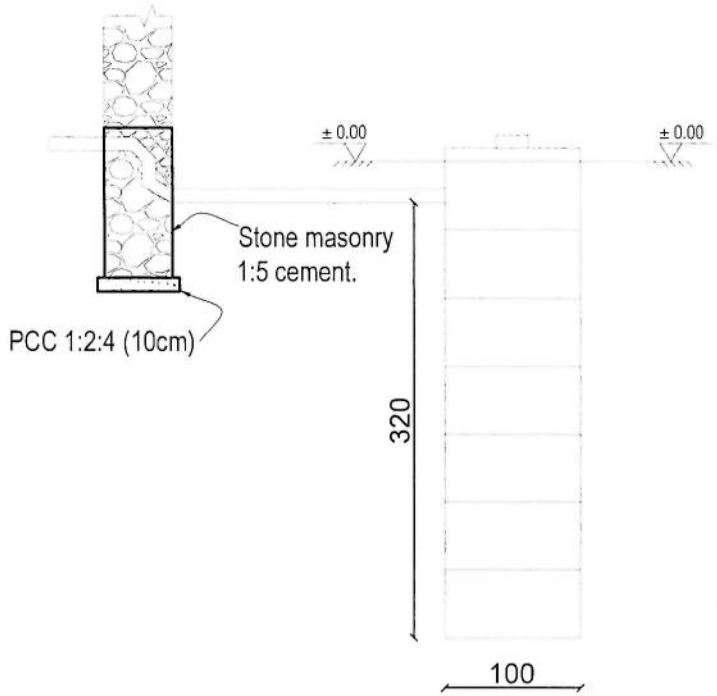

Well for toilet

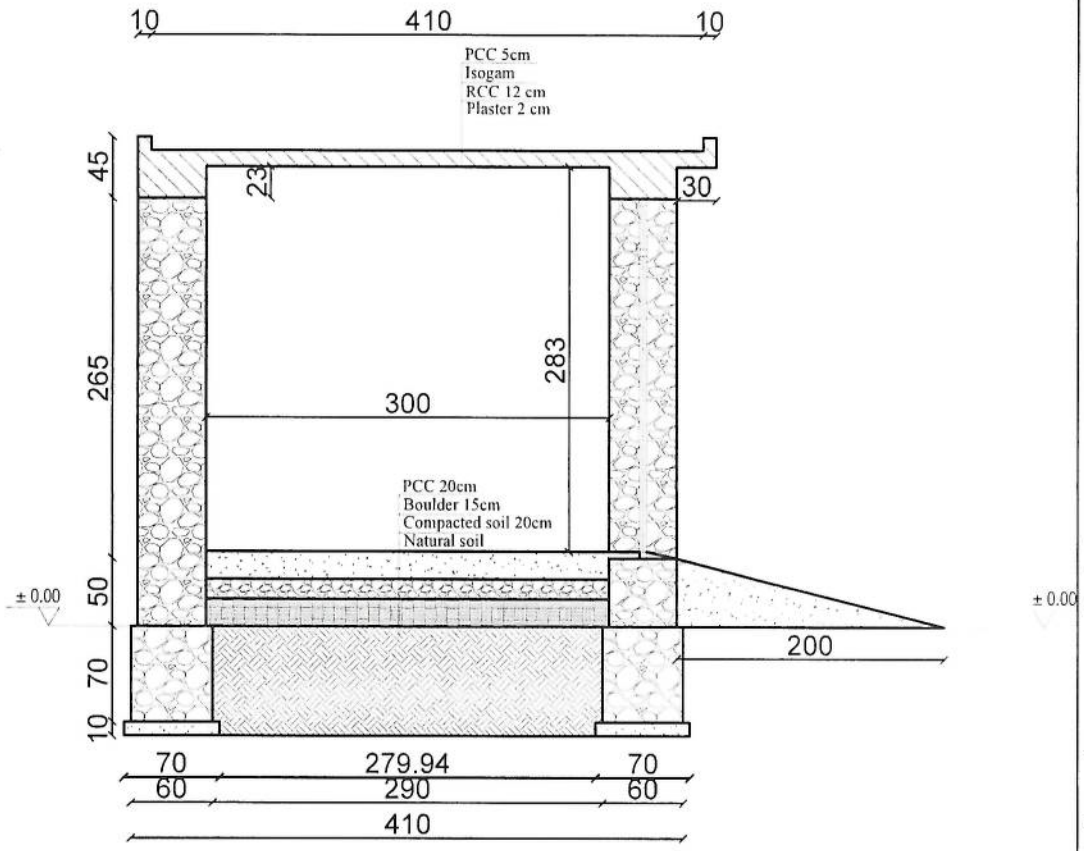

Section D-D

Genratore Section Septic well

06 | REF. A106 | SCALE: 1:50

REVISION RECORDS

REVISION NO	DATE	DESCRIPTION

LEGEND:

PROJECT TITLE / NO

REPEATER SITE

DRAWING TITLE

TOILET

DRAWN BY:

CIVIL TEAM

CHECKED BY:

APPROVED BY:

SCALE:

1:50

ACTUAL DATE:

03 /06/ 2025

ISSUE DATE:

DRG.NO 06


OWNER:

AFGHAN TELECOM

Salaam Telecomunication Company

KABUL

AFGHANISTAN

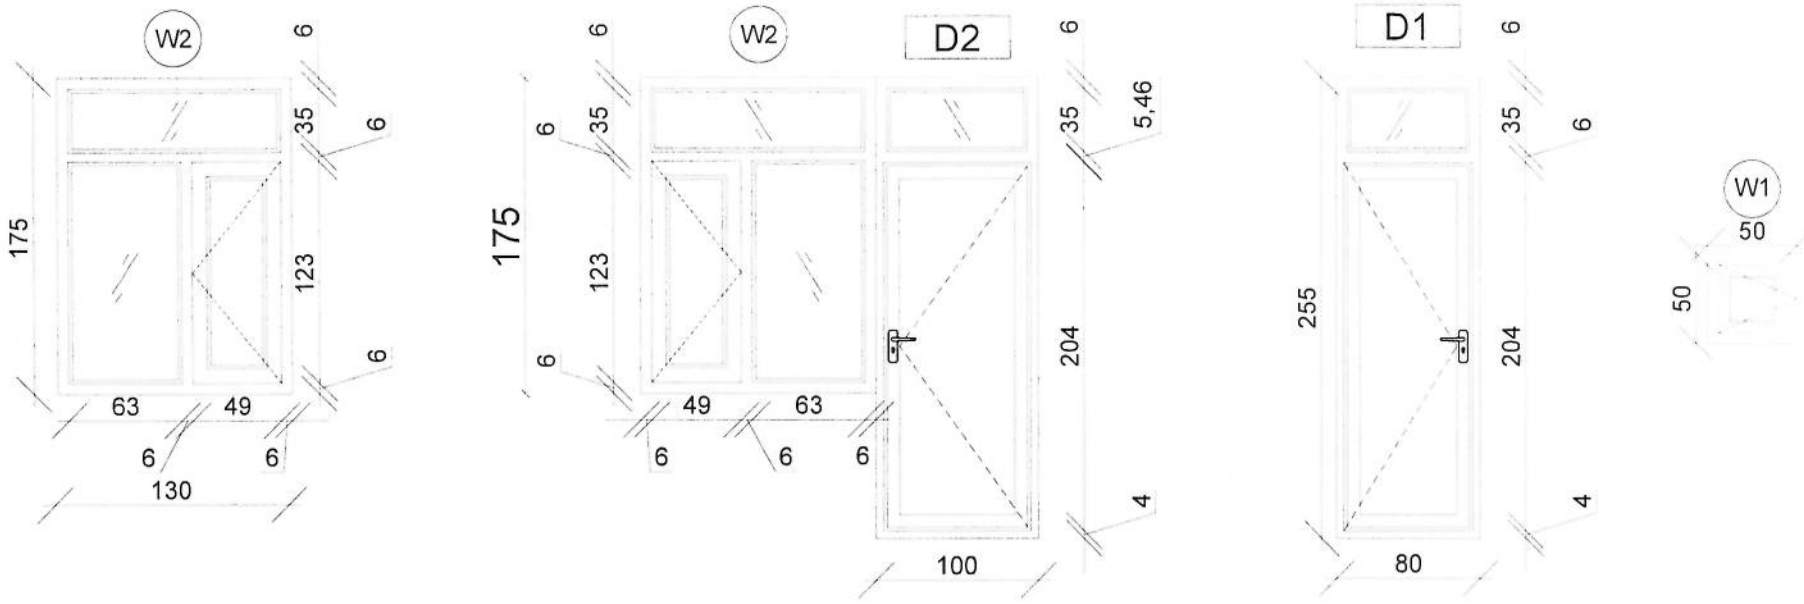

DOORS & WINDOWS DETAILS

07 | REF. A107 | SCALE: 1:25

REVISION RECORDS

REVISION NO	DATE	DESCRIPTION

LEGEND:

PROJECT TITLE / NO:

REPEATER SITE

DRAWING TITLE:

DOORS & WINDOWS DETAILS

DRAWN BY:

CIVIL TEAM

CHECKED BY:

APPROVED BY:

SCALE:

1:50

ACTUAL DATE:

03/06/2025

ISSUE DATE:


DRG NO: 07


OWNER:


AFGHAN TELECOM

Salaam Telecomunication Company

AFGHANISTAN

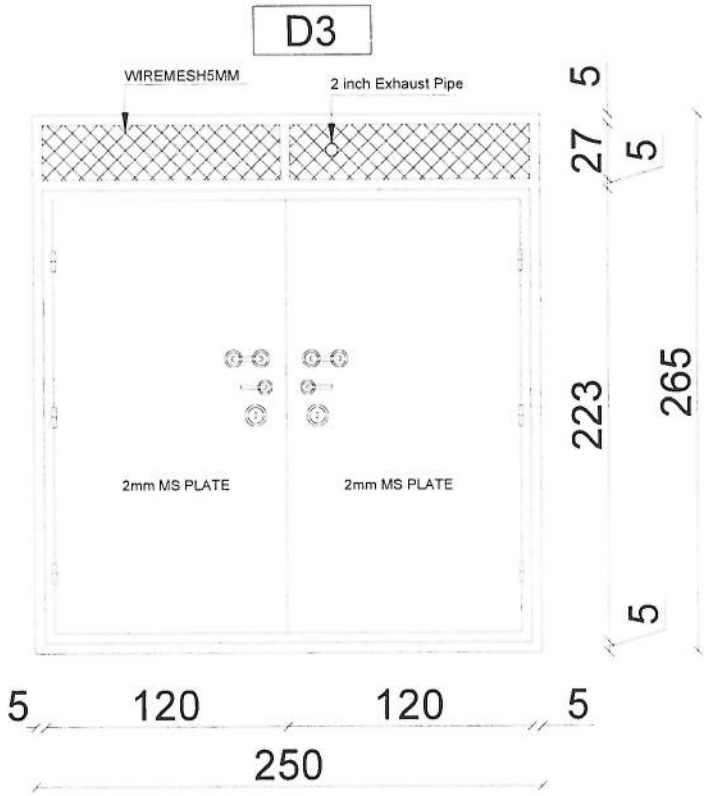

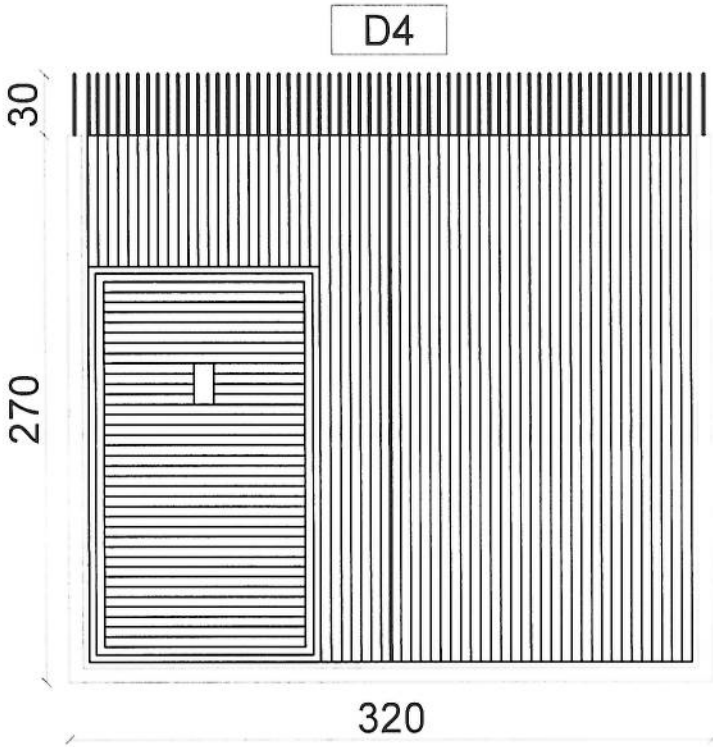

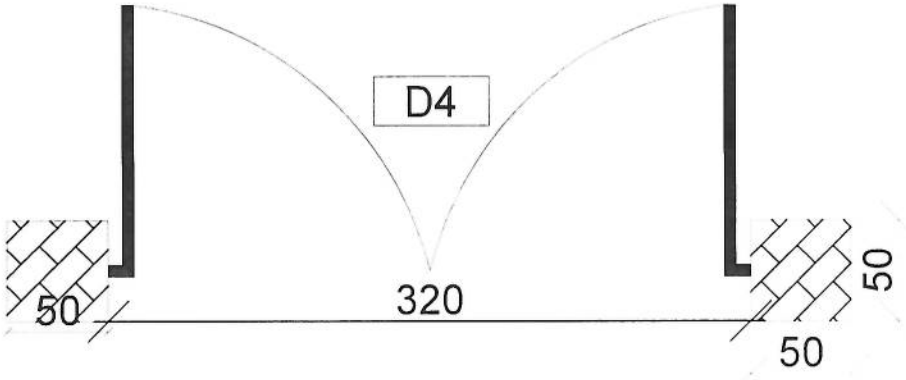

DOORS & WINDOWS DETAILS

08 | REF. A108 | SCALE: 1:25

REVISION RECORDS

REVISION NO	DATE	DESCRIPTION

LEGEND:

W1

W2

D3

D4

PROJECT TITLE / NO:

REPEATER SITE

DRAWING TITLE:

DOORS & WINDOWS DETAILS

DRAWN BY:

CIVIL TEAM

CHECKED BY:

APPROVED BY:

SCALE:

1:25

ACTUAL DATE:

03 /06/ 2025

ISSUE DATE:

DRG.NO: 08


OWNER:

AFGHAN TELECOM


Salaam Telecomunication Company
AFGHANISTAN

Notes:


1. The foundation is adopts reinforced concrete,
the concrete is M20; (M20:compressive strength is 20N/mm2);
the foundation lays on a 10cm thick crush stone pad;
2. Ø12: mild steel,rebars strength 210N/mm2
3. minimum concrete cover for rebar is 3.5cm,
4. All units are in cm
5.All edges of the Slab should be curve

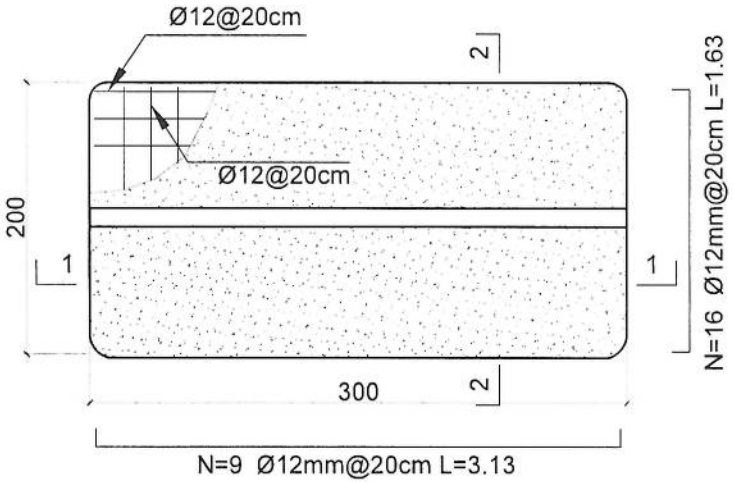

Outdoor BTS Foundation

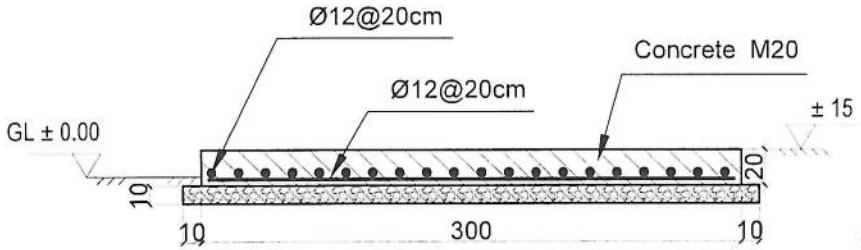

1-1 section

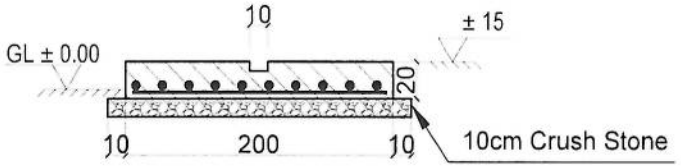

2-2 section

09	ZTE OUTDOOR BTS FOUNDATION REF. A109	SCALE: 1:25

REVISION RECORDS

REVISION NO	DATE	DESCRIPTION

LEGEND

PROJECT TITLE / NO:
REPEATER SITE

DRAWING TITLE:
ZTE OUTDOOR BTS FOUNDATION
BTS

DRAWN BY:
CIVIL TEAM

CHECKED BY:

APPROVED BY:

SCALE:
1:25


ACTUAL DATE:
03/06/2025

ISSUE DATE:


DRG.NO: 09

OWNER:
AFGHAN TELECOM


Salam Telecommunication Company
AFGHANISTAN

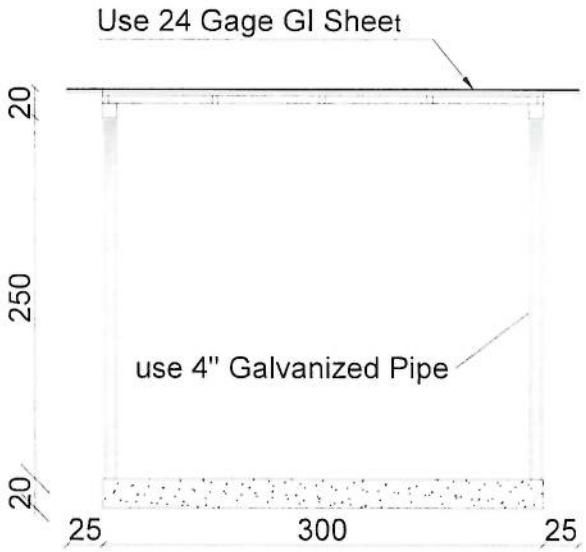


Section BB

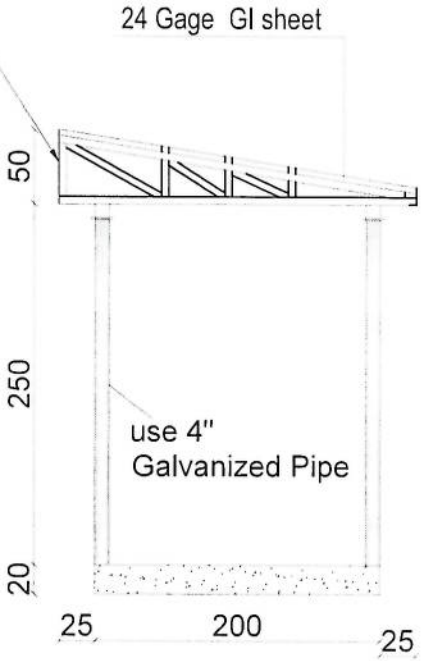

Section AA

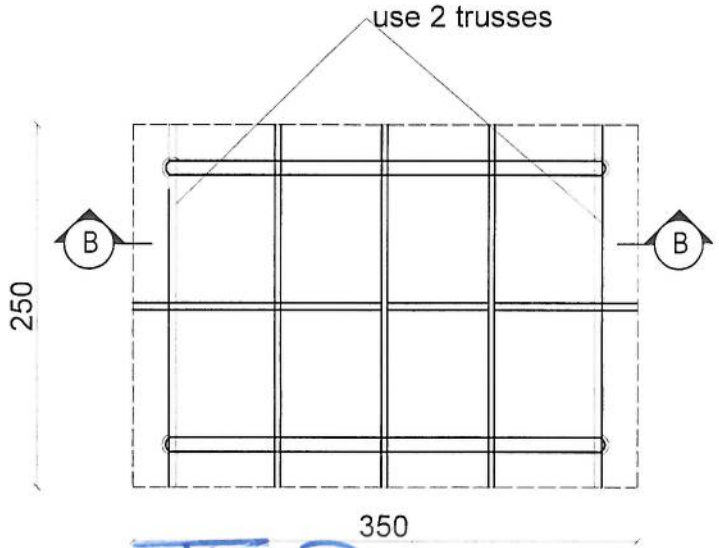

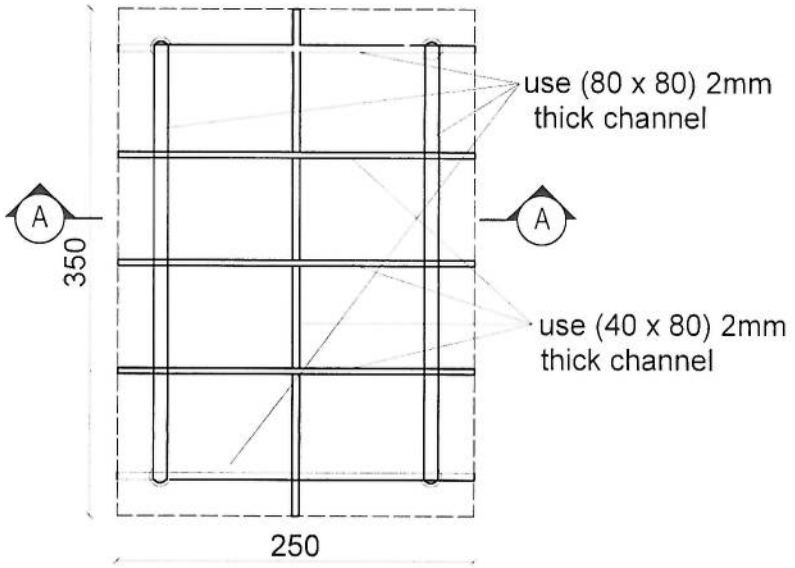

	SUN SHELTER FOR ZTE BTS
10	REF. A110

SCALE: 1:50

REVISION RECORDS

REVISION NO	DATE	DESCRIPTION

LEGEND:

PROJECT TITLE / NO:
REPEATER SITE

DRAWING TITLE:
SUN SHELTER FOR ZTE BTS
BTS

DRAWN BY:
CIVIL TEAM

CHECKED BY:

APPROVED BY:

SCALE:
1:50

ACTUAL DATE:
03/09/2025

DRG.NO: 10

ISSUE DATE:

OWNER:
AFGHAN TELECOM

Salaam Telecomunication Company
KABUL
AFGHANISTAN

1 2 3 4 5

A

B

C

TOWER TYPE "AK1"

D

LATTICE Tower:40m

Loading-EPA=10 -Wind speed 160Km/h

E

F

G

Omid Pishgam Engineering Co.

LATTICE Tower:40m

Loading-EPA=10 -Wind speed 160Km/h


APPROVAL DRAWING

TOWER TYPE "AK1"

TOTAL WEIGHT IN 40 M G.F TOWER		
BLOCK NO.	BLOCK HEIGHT (M)	WEIGHT
BLOCK 1	6	705.96 Kg
BLOCK 2	4	473.02 Kg
BLOCK 3	6	650.17 Kg
BLOCK 4	6	938.12 Kg
BLOCK 5	6	1036.82 Kg
BLOCK 6	6	1267.39 Kg
BLOCK 7	6	1508.92 Kg
LADDER		740.09 Kg
SUPORTER		161.29 Kg
BASE		524.41 Kg
	TOTAL	8006.20 Kg

SULTAN MASOOM
ENGINEERING & LOGISTICS SERVICES

Omid Pishgam Engineering Co.

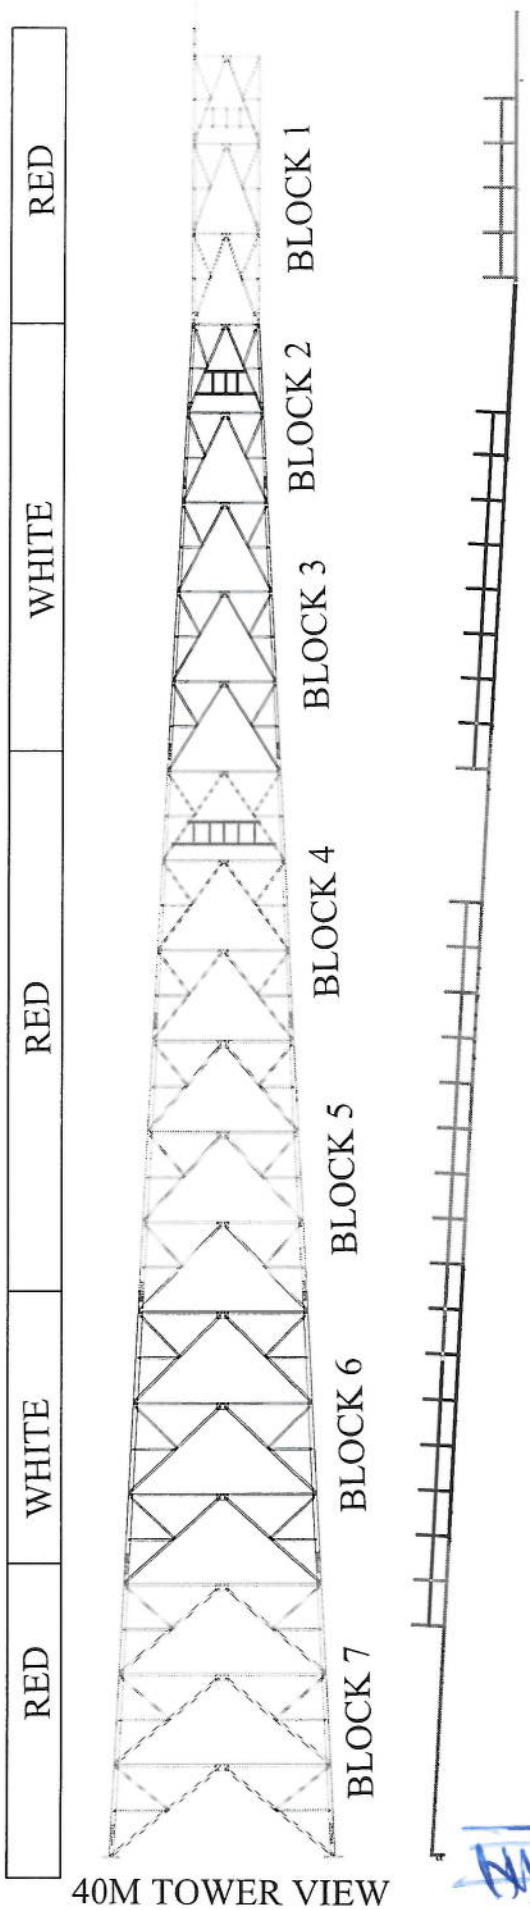

40M TOWER VIEW

REV	DESCRIPTION	DESIGN	DRAWN	CHECK	APPR.	VRF	DATE
2	FIRST ISSUE	A.GH	Me.To.De	D.DEP.	A.GH	--	

CLIENT: AFGHAN TELECOM

TITLE: APPROVAL DRAWING
FOR TOWER TYPE 40-160-EPA10(AK1-40m)
PANEL 4

CONTRACTOR: SULTAN MAJOOM ENGINEERING & LOGISTICS SERVICES


DESIGN AND MANUFACTURER: DAKALSAZAN KALAN CO.


SCALE:	FORMAT: A1	DESIGN STAGE	DETAIL DESIGN	
DAKALSAZAN DWG NO.			REV:	SH. /TOTAL
--			0	1 OF: 20

BLOCK 1


Block	Mark	Description	Length	WEIGHT	NUMBER	Total Weight
BL1	ML 1	L 70X6	6	38.9958	4	155.9832
BL1	101	L 40X4	1.38	3.397146	4	13.588584
BL1	102	L 40X4	1.925	4.7387725	8	37.91018
BL1	103	L 40X4	0.978	2.40754.26	8	19.2603408
BL1	104	L 40X4	1.475	3.6310075	12	43.57209
BL1	105	L 40X4	2.04	5.021868	8	40.174944
BL1	106	L 40X4	1.004	2.4715468	8	19.7723744
BL1	107	L 40X4	0.375	0.9231375	8	7.3851
BL1	108	L 40X4	2.043	5.0292531	8	40.2340248
BL1	109	L 40X4	1.006	2.4764702	8	19.8117616
BL1	110	L 40X4	0.375	0.9231375	8	7.3851
BL1	111	L50X5	1.21	4.648699	4	18.594796
BL1	112	L50X5	0.88	3.380872	4	13.523488
BL1	113	L 40X4	0.495	1.2185415	12	14.622498
BL1	114	L 40X4	0.396	0.9748332	8	7.7986656
BL1	Heavy Mesh	3.16' wire@1"CC (0.235m2)@ 11KGS	2.5	28.325	1	28.325
BL1	Mesh Washers	PL100X40X8	1	0.2575	10	2.575
BL1	S 101	L50X5	0.8	3.07352	9	27.66168
BL1	S 102	L50X5	0.855	3.2848245	3	9.8544735
BL1	S 103	L50X5	1.465	5.6283835	1	5.6283835
BL1	S 104	L50X5	0.599	2.3012981	2	4.6025962
BL1	S 105	L50X5	0.569	2.1860411	2	4.3720822
BL1	L101	L50X5	1.465	5.6283835	3	16.8851505
BL1	L102	L50X5	1.449	5.5669131	1	5.5669131
BL1	P 12	PL 150*160*10	1	1.9364	8	15.4912
BL1	P13	PL 150*160*10	1	1.9364	4	7.7456
BL1	P 11	PL240*160*10	1	3.1003	4	12.4012
BL1	P 15	PL187*110*10	1	1.6583	16	26.5328
BL1	P 17	PL308*120*10	1	2.987	8	23.896
BL1	P18	PL308*50*10	1	1.2463	8	9.9704
BL1	PT	PL400*150*8	1	3.8831	1	3.8831
BL1	1	L 60X6	0.6	3.31866	1	3.31866
BL1	U 10*37		1	0.206	2	0.412
BL1	U10*30		1	0.206	2	0.412
BL1	BOLT SET	M12-40	1	0.06798	410	27.8718
BL1	BOLT SET	M16-60	1	0.16274	32	5.20768
BL1	WASHER		1	0.008446	442	3.733132
					TOTAL WEIGHT	705.96 Kg

NOTE:
1.ALL BOLT SET IN BRACING ARE M12-40
2.ALL BOLT SET IN MAIN LEGS ARE M16-60

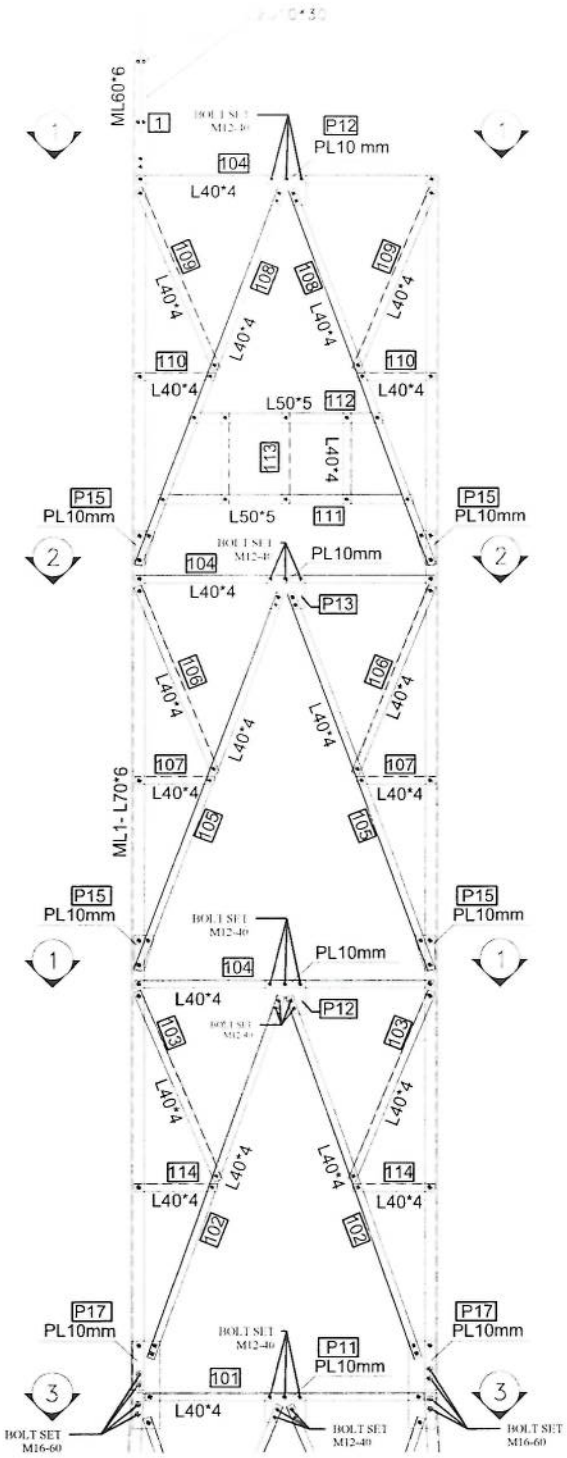


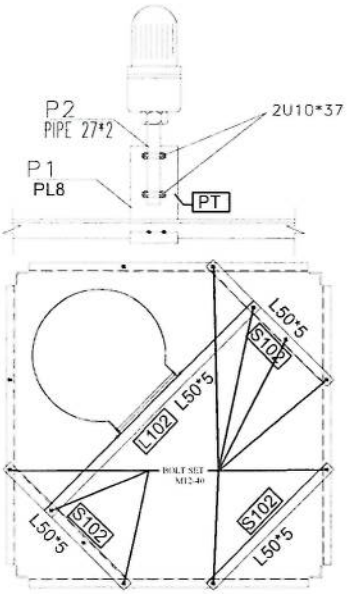


SECTION 3–3

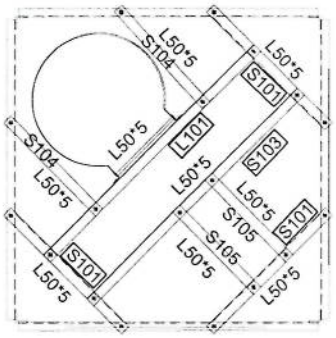

SECTION 2–2

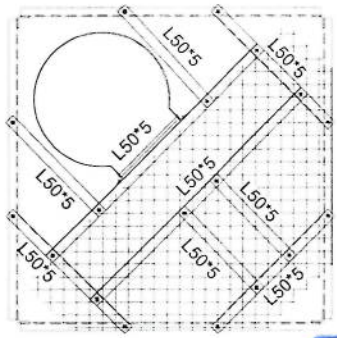

SECTION 2–2

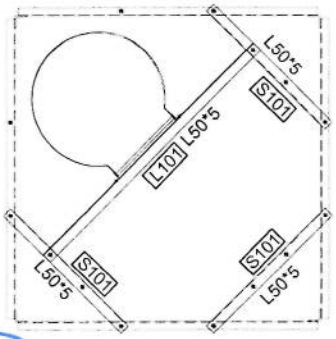

SECTION 1–1

PROFILES GRADE LEGEND

1-L =ST37

2-ML =ST50

3-HT =ST52

4-ALL JOINT PLATES ARE ST52

REV.	DESCRIPTION	DESIGN	DRAWN	CHECK	APPR.	VRF	DATE
0	FIRST ISSUE	A.G.H	Mr.Tariq	U.D.P	A.G.H		

CLIENT: AFGHAN TELECOM


TITLE: APPROVAL DRAWING
FOR TOWER TYPE 40-160-EPA10(AK1-40m)
PANEL 4

CONTRACTOR: SULTAN M.SOOM


DESIGN AND MANUFACTURER: DAKALSAZAN KALAN CO.

SCALE:	FORMAT: A1	DESIGN STAGE: DETAIL DESIGN
DAKALSAZAN DWG NO.	REV.	SH. / TOTAL
---	0	1 OF 20


NOTE:
1.ALL BOLT SET IN BRACING ARE M12-40
2.ALL BOLT SET IN MAIN LEGS AND JOINT ARE M16-60
3.ALL PLATE AND JOINT PLATE ARE PLATE 10mm

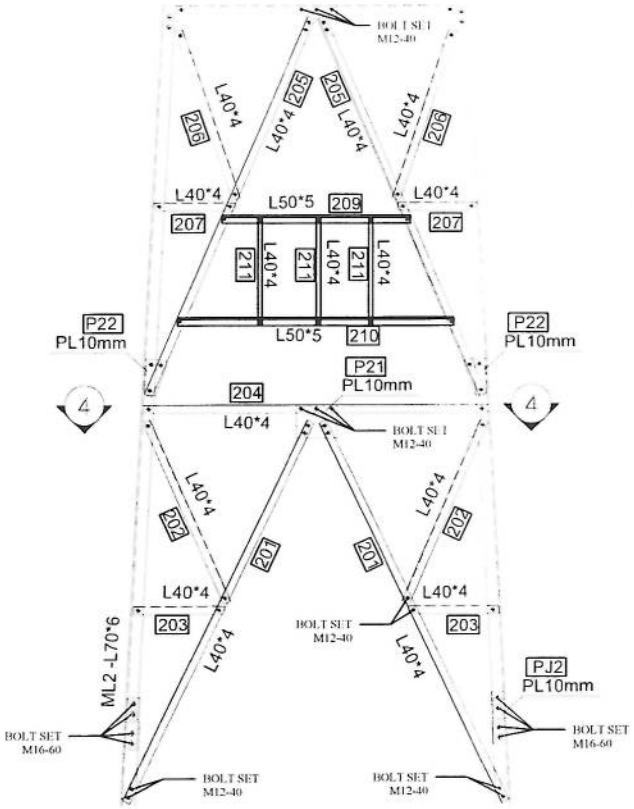

BLOCK 2

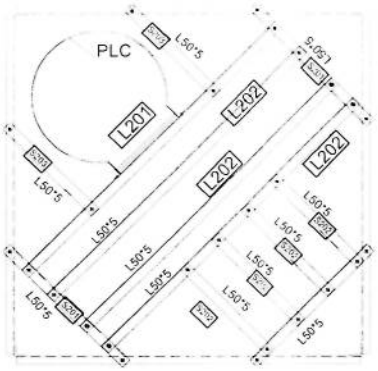

SECTION 4-4

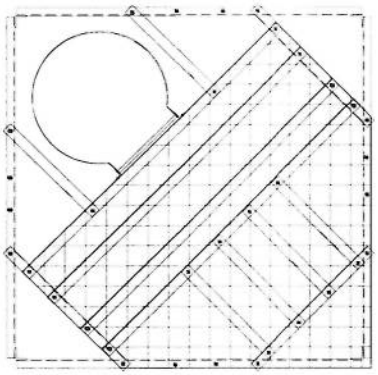

SECTION 4--4

Block	Mark	Description	Length	WEIGHT	Qty	Total Weight
BL2	ML2	L70X6	4.005	26.0296965	4	104.118786
BL2	201	L 40X4	2.303	5.6692951	8	45.3543608
BL2	202	L 40X4	1.083	2.6660211	8	21.3281688
BL2	203	L 40X4	0.425	1.0462225	8	8.36978
BL2	204	L 40X4	1.69	4.160273	4	16.641092
BL2	205	L 40X4	2.32	5.711144	8	45.689152
BL2	206	L 40X4	1.115	2.7447955	8	21.958364
BL2	207	L 40X4	0.37	0.910829	8	7.286632
BL2	209	L50X5	0.96	3.688224	4	14.752896
BL2	210	L50X5	1.38	5.301822	4	21.207288
BL2	211	L 40X4	0.585	1.4400945	12	17.281134
BL2	S 201	L50X5	0.877	3.3693463	3	10.1080389
BL2	S 202	L50X5	0.519	1.9939461	4	7.9757844
BL2	S 203	L50X5	0.579	2.2244601	2	4.4489202
BL2	L 201	L50X5	1.723	6.6195937	1	6.6195937
BL2	L 202	L50X5	1.723	6.6195937	3	19.8587811
BL2	Washer	PL100X40X8	1	0.2575	10	2.575
BL2	Bolt Set	M16-60	1	0.16274	32	5.20768
BL2	Bolt Set	M12-40	1	0.06798	304	20.66592
BL2	P 21	PL240*160*10	1	3.1003	4	12.4012
BL2	P 22	PL119*110*10	1	1.0609	8	8.4872
BL2	PJ2	PL320*60*10	1	1.5553	8	12.4424
BL2	MJ2	L 60X6	0.32	1.769952	4	7.079808
BL2	MESH	HEVY MESH	2.5	28.325	1	28.325
BL2	WASHER		1	0.008446	336	2.837856
					TOTAL WEIGHT	473.02 Kg

PROFILES GRADE LEGEND
1-L =ST37
2-ML =ST50
3-HT =ST52
4-ALL JOINT PLATES ARE ST52

CLIENT: AFGHAN TELECOM


TITLE: APPROVAL DRAWING
FOR TOWER TYPE 40-160-EPA10(AK1-40m)
PANEL 4

CONTRACTOR: SULTAN MASOOM


DESIGN AND MANUFACTURER: DAKALSAZAN KALAN CO.

SCALE | FORMAT: A1 | DESIGN STAGE: DETAIL DESIGN
DAKALSAZAN DWG NO: -- | REV: 0 | SH. / TOTAL: 1 OF 20


NOTE:
1.ALL BOLT SET IN BRACING ARE M12-40
2.ALL BOLT SET IN MAIN LEGS AND JOINT ARE M16-60
3.ALL PLATE AND JOINT PLATE ARE PLATE 10mm

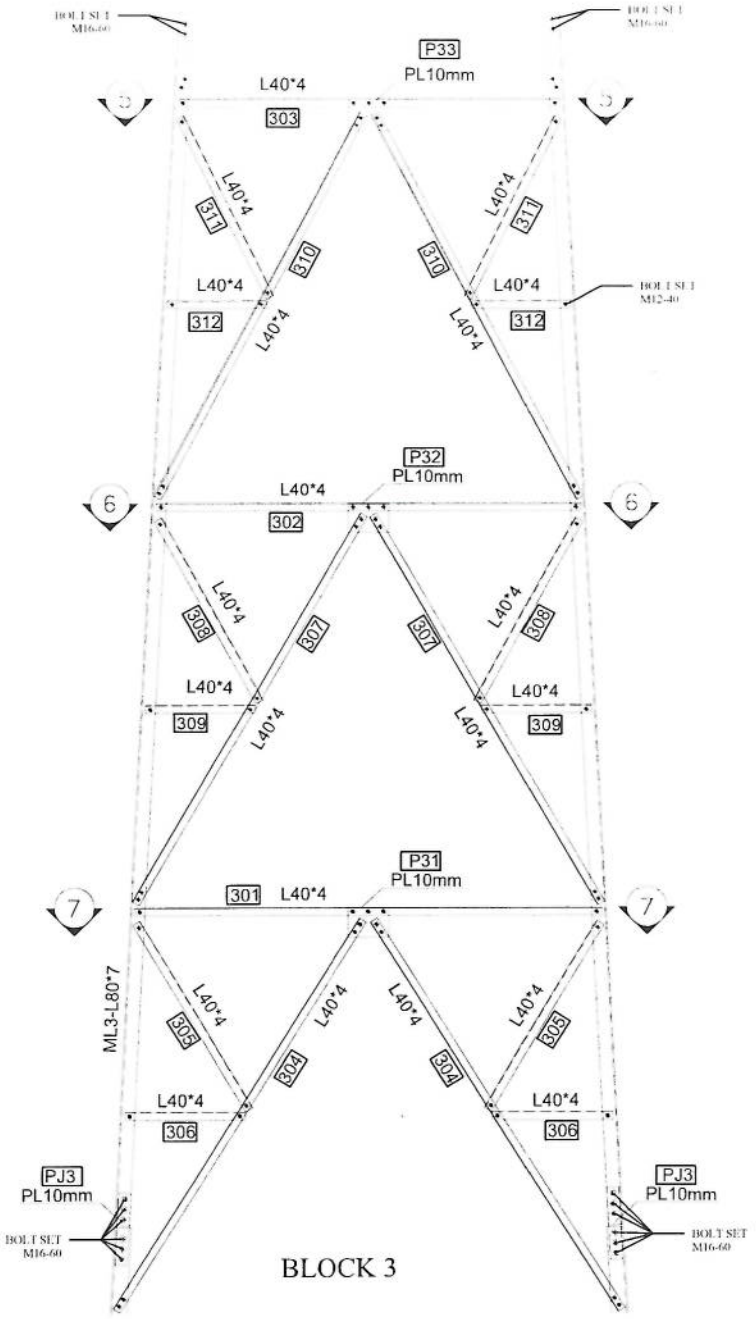


BLOCK 3

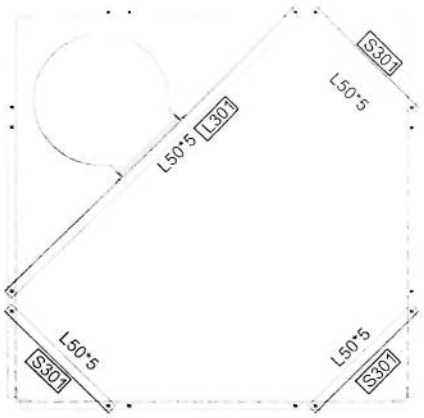

SECTION 5-5

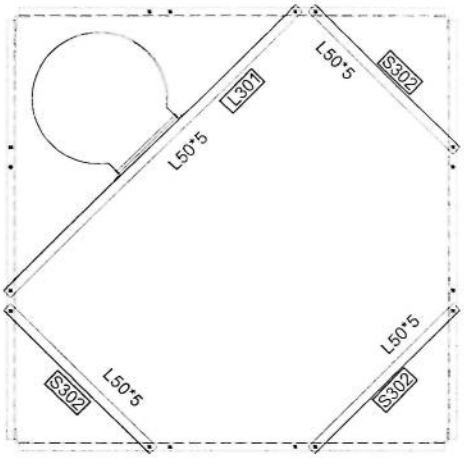

SECTION 6-6

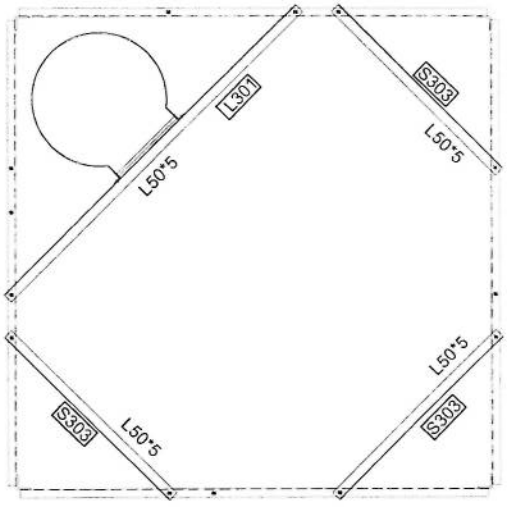

SECTION 7-7

Block	Mark	Description	Length	WEIGHT	Qty	Total Weight
BL3	ML3	L80X7	6	51.9738	4	207.8952
BL3	301	L 40X4	2.336	5.7505312	4	23.0021248
BL3	302	L 40X4	2.122	5.2237274	4	20.8949096
BL3	303	L 40X4	1.925	4.7387725	4	18.95509
BL3	304	L 40X4	2.263	5.5708271	8	44.5666168
BL3	305	L 40X4	1.108	2.7275636	8	21.8205088
BL3	306	L 40X4	0.573	1.4105541	8	11.2844328
BL3	307	L 40X4	2.23	5.489591	8	43.916728
BL3	308	L 40X4	1.086	2.6734062	8	21.3872496
BL3	309	L 40X4	0.526	1.2948542	8	10.3588336
BL3	310	L 40X4	2.185	5.3788145	8	43.030516
BL3	311	L 40X4	1.061	2.6118637	8	20.8949096
BL3	312	L 40X4	0.478	1.1766926	8	9.4135408
BL3	PJ3	PL320*80*10	1	2.0703	8	16.5624
BL3	MJ3	L70X6	0.32	2.079776	4	8.319104
BL3	P 31	PL240*160*10	1	3.1003	4	12.4012
BL3	P 32	PL240*160*10	1	3.1003	4	12.4012
BL3	P 33	PL240*160*10	1	3.1003	4	12.4012
BL3	L 301	L50X5	1.993	7.6569067	3	22.9707201
BL3	S 301	L50X5	0.717	2.7546423	3	8.2639269
BL3	S 302	L50X5	1	3.8419	3	11.5257
BL3	S 303	L50X5	1.31	5.032889	3	15.098667
BL3	Washer	PL100X40X8	1	0.2575	10	2.575
BL3	Bolt Set	M16-60	1	0.16274	48	7.81152
BL3	Bolt Set	M12-40	1	0.06798	288	19.57824
BL3	WASHER		1	0.008446	336	2.837856
					TOTAL WEIGHT	650.17 Kg

REV.	DESCRIPTION	DESIGN	DRAWN	CHECK	APPR.	MGR.	DATE
2	FIRST ISSUE	A.SH	Mo.Tq.De	D.SEP	A.SH		

CLIENT: AFGHAN TELECOM


TITLE: APPROVAL DRAWING
FOR TOWER TYPE 40-160-EPA10(AK1-40m)
PANEL 4

CONTRACTOR: SULTAN MASOOM


DESIGN AND MANUFACTURER: DAKALSAZAN KALAN CO.

SCALE:	FORMAT: A1	DESIGN STAGE: DETAIL DESIGN	
DAKALSAZAN DWG NO.		REV.	SH. / TOTAL
---		0	1 OF 20


NOTE:
1.ALL BOLT SET IN BRACING ARE M12-40
2.ALL BOLT SET IN MAIN LEGS AND JOINT ARE M16-60
3.ALL PLATE AND JOINT PLATE ARE PLATE 10mm

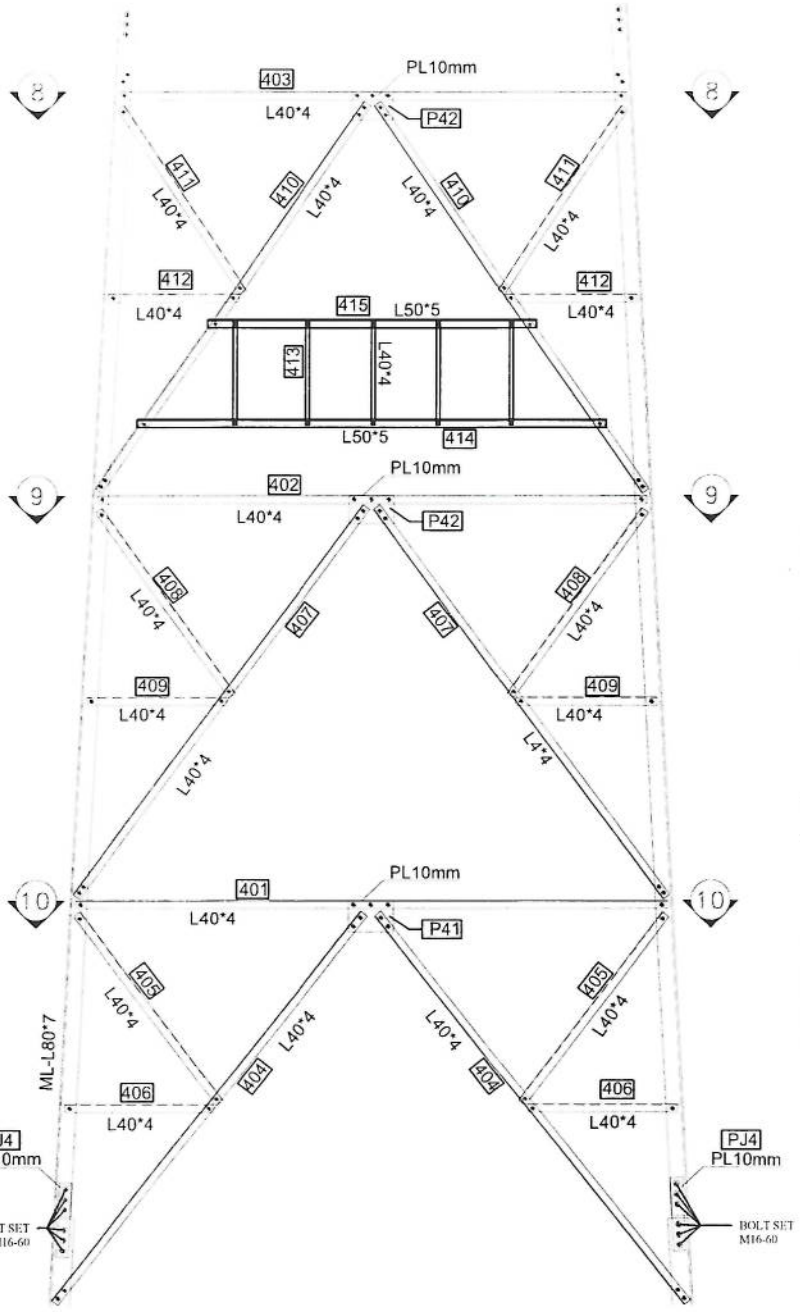

BLOCK 4

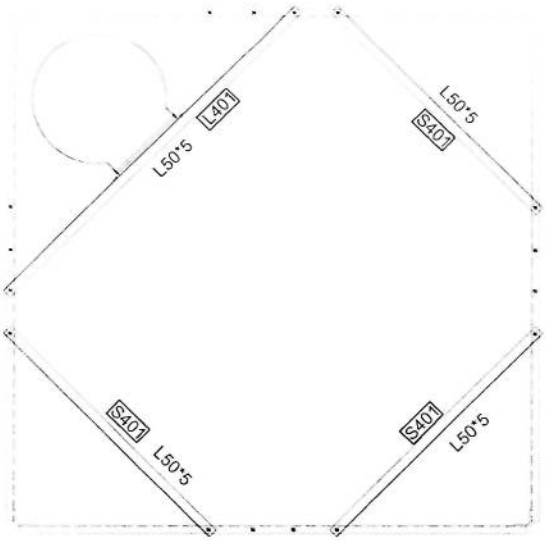

SECTION 8-8

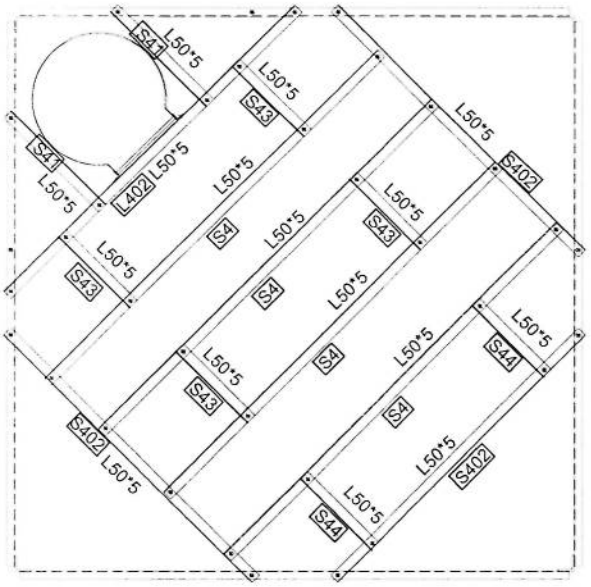

SECTION 9-9

PROFILES GRADE LEGEND

1-L =ST37

2-ML =ST50

3-HT =ST52

4-ALL JOINT PLATES ARE ST52

REV	DESCRIPTION	DESIGN	DRAWN	CHECK	APPR	VAP	DATE
2	FIRST ISSUE	ATP	MH/SB	SHP	ASH	---	


CLIENT: AFGHAN TELECOM

TITLE: APPROVAL DRAWING
FOR TOWER TYPE 40-160-EPA10(AK1-40m)
PANEL 4


CONTRACTOR: SULTAN MASOOM

DESIGN AND MANUFACTURER: DAKALSAZAN KALAN CO.

SCALE	FORMAT: A1	DESIGN STAGE	DETAIL DESIGN	
DAKALSAZAN DWG. NO.		REV:	SH. / TOTA.	
---		0	1 OF 20	

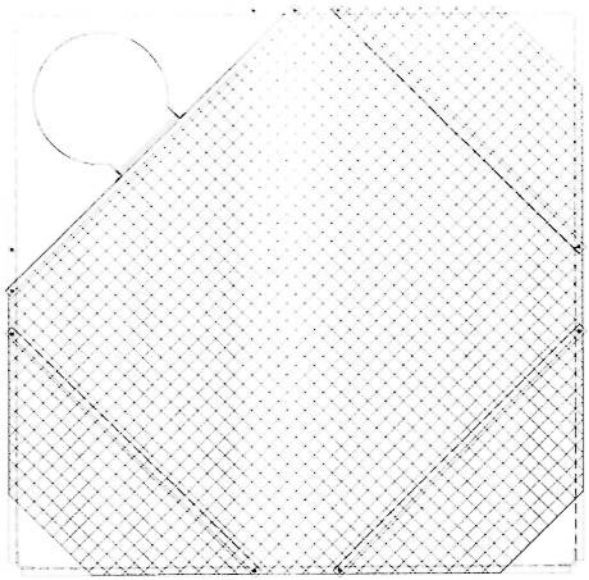

PLATFORM +22m

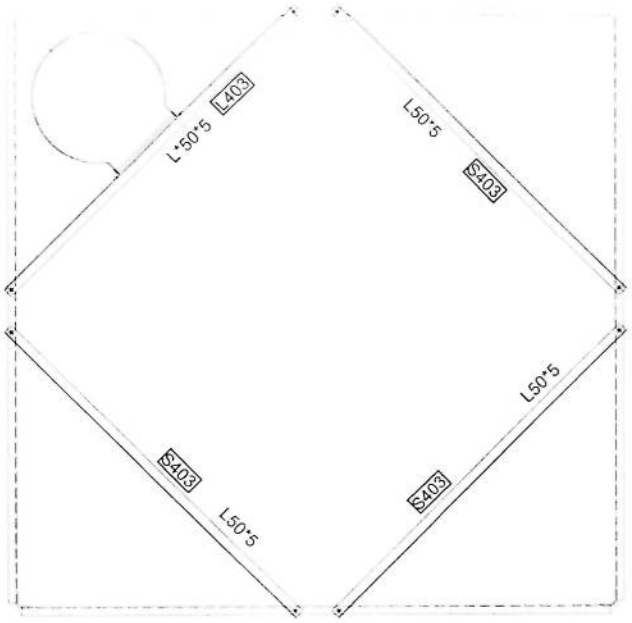

SECTION 10-10

Block	Mark	Description	Length	WEIGHT	Qty	Total Weight
BL4	ML4	L80X7	6.005	52.0171115	4	208.068446
BL4	401	L 40X4	2.955	7.2743235	4	29.097294
BL4	402	L 40X4	2.75	6.769675	4	27.0787
BL4	403	L 40X4	2.534	6.2379478	4	24.9517912
BL4	404	L 40X4	2.444	6.0163948	8	48.1311584
BL4	405	L 40X4	1.185	2.9171145	8	23.336916
BL4	406	L 40X4	0.71	1.747807	8	13.982456
BL4	407	L 40X4	2.38	5.858846	8	46.870768
BL4	408	L 40X4	1.158	2.8506486	8	22.8051888
BL4	409	L 40X4	0.664	1.6345688	8	13.0765504
BL4	410	L 40X4	2.321	5.7136057	8	45.7088456
BL4	411	L 40X4	1.132	2.7866444	8	22.2931552
BL4	412	L 40X4	0.617	1.5188689	8	12.1509512
BL4	413	L 40X4	0.545	1.3416265	20	26.83253
BL4	414	L50X5	2.293	8.8094767	4	35.2379068
BL4	415	L50X5	1.59	6.108621	4	24.434484
BL4	L 401	L50X5	1.995	7.6645905	1	7.6645905
BL4	S401	L50X5	1.519	5.8358461	3	17.5075383
BL4	S402	L50X5	1.7	6.53123	3	19.59369
BL4	S403	L50X5	1.986	7.6300134	3	22.8900402
BL4	L 402	L50X5	1.986	7.6300134	1	7.6300134
BL4	L 403	L50X5	1.986	7.6300134	1	7.6300134
BL4	S4	L50X5	1.387	5.3287153	4	21.3148612
BL4	S44	L50X5	0.61	2.343559	2	4.687118
BL4	S41	L50X5	0.62	2.381978	2	4.763956
BL4	S43	L50X5	0.467	1.7941673	4	7.1766692
BL4	P 41	PL300*200*10	1	4.8513	4	19.4052
BL4	P 42	PL300*200*10	1	4.8513	4	19.4052
BL4	P 43	PL300*200*10	1	4.8513	4	19.4052
BL4	MJ4	L70X6	0.42	2.729706	4	10.918824
BL4	PJ 4	PL420*80*10	1	2.7192	8	21.7536
BL4	Bolt Set	M16-60	1	0.16274	64	10.41536
BL4	Bolt Set	M12-40	1	0.06798	372	25.28856
BL4	Washer	PL100X40X8	1	0.2575	20	5.15
BL4	MESH	HEVY MESH	5.1	57.783	1	57.783
BL4	WASHER		1	0.008446	436	3.682456
					TOTAL WEIGHT	938.12 Kg

AFGHAN TELECOM

APPROVAL DRAWING

FOR TOWER TYPE 40-160-EPA10(AK1-40m)

PANEL 4


CONTRACTOR: SULTAN MASOOM

DESIGN AND MANUFACTURER: DAKALSAZAN KALAN CO.

SCALE: FORMAT: A1 DESIGN STAGE: DETAIL DESIGN

DAKALSAZAN DWG NO: REV: 0 SH: 1 OF: 20

NOTE:
1.ALL BOLT SET IN BRACING ARE M12-40
2.ALL BOLT SET IN MAIN LEGS AND JOINT ARE M16-60
3.ALL PLATE AND JOINT PLATE ARE PLATE 10mm

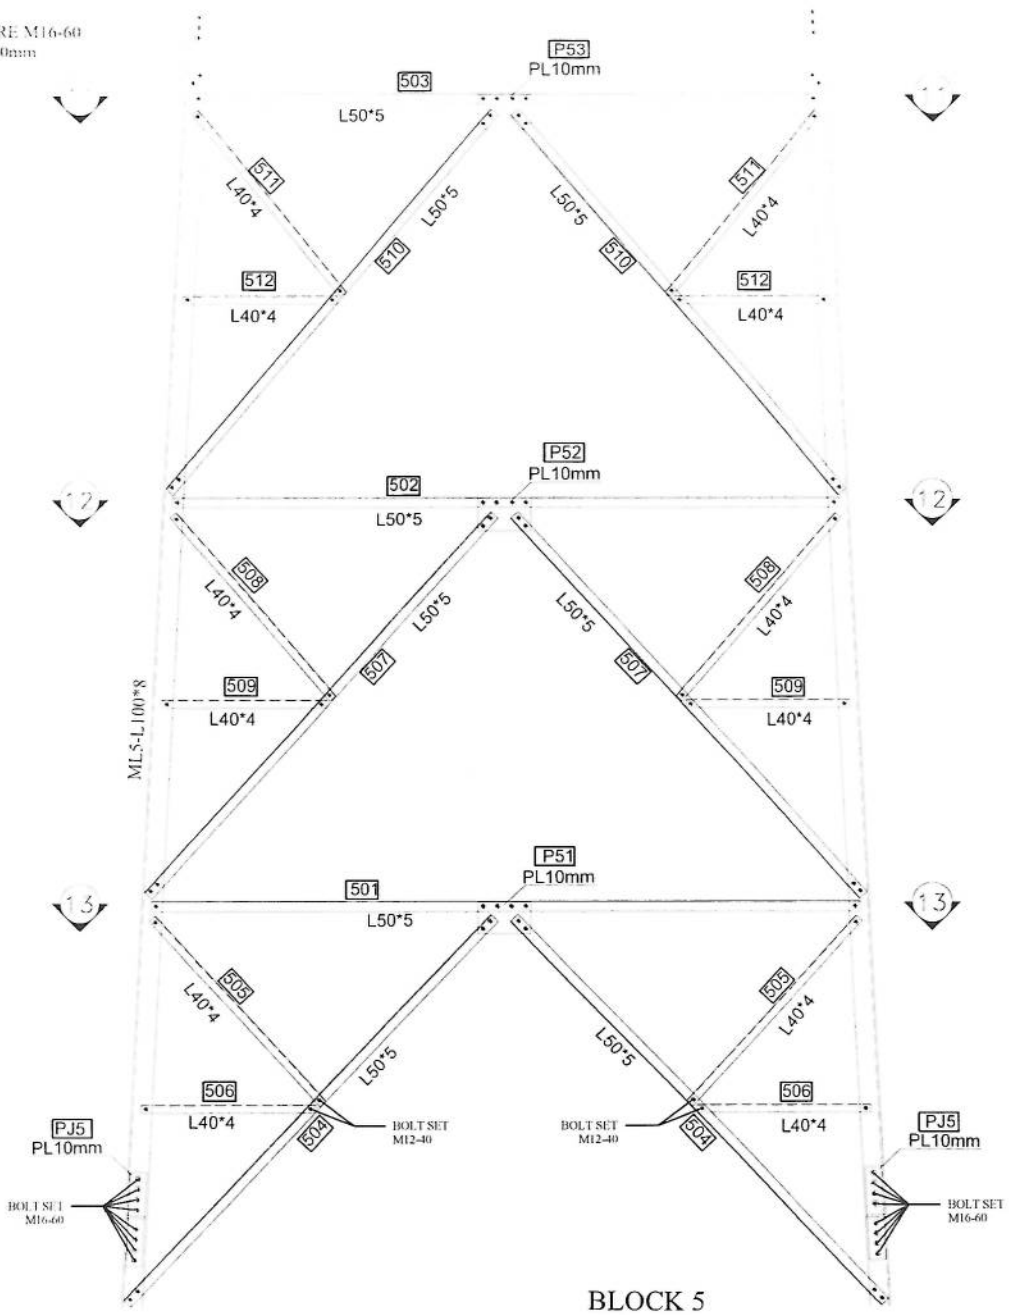

BLOCK 5

Block	Mark	Description	Length	WEIGHT	Qty	Total Weight
BL5	ML5	L 100X8	6.005	74.592909	4	298.371636
BL5	S01	L50X5	3.588	13.7847372	4	55.1389488
BL5	S02	L50X5	3.382	12.9933058	4	51.9732232
BL5	S03	L50X5	3.177	12.2057163	4	48.8228652
BL5	S04	L50X5	2.648	10.1733512	8	81.3868096
BL5	S05	L 40X4	1.24	3.052508	8	24.420064
BL5	S06	L 40X4	0.818	2.0136706	8	16.1093648
BL5	S07	L50X5	2.577	9.9005763	8	79.2046104
BL5	S08	L 40X4	1.208	2.9737336	8	23.7898688
BL5	S09	L 40X4	0.771	1.8979707	8	15.1837656
BL5	S10	L50X5	2.514	9.6585366	8	77.2682928
BL5	S11	L 40X4	1.177	2.8974209	8	23.1793672
BL5	S12	L 40X4	0.724	1.7822708	8	14.2581664
BL5	L503	L 60X5	1.98	9.197694	3	27.593082
BL5	S 503	L 60X5	1.98	9.197694	9	82.779246
BL5	P51	PL260*180*10	1	3.7801	4	15.1204
BL5	P52	PL260*180*10	1	3.7801	4	15.1204
BL5	P 53	PL260*180*10	1	3.7801	4	15.1204
BL5	Bolt Set	M16-60	1	0.16274	64	10.41536
BL5	Bolt Set	M12-40	1	0.06798	288	19.57824
BL5	MJ5	L80X7	0.42	3.638166	4	14.552664
BL5	PJ5	PL420*90*10	1	3.0591	8	24.4728
BL5	Washer		1	0.008446	350	2.9561
					TOTAL WEIGHT	1036.82 Kg

CLIENT: AFGHAN TELECOM


TITLE: APPROVAL DRAWING
FOR TOWER TYPE 40-160-EPA10(AK1-40m)
PANEL 4

CONTRACTOR: SULTAN MASOOM


DESIGN AND MANUFACTURER: DAKALSAZAN KALAN CO

SCALE: | FORMAT: A1 | DESIGN STAGE: | DETAIL DESIGN


DAKALSAZAN DWG NO: | REV: 0 | SH: 1 OF 20

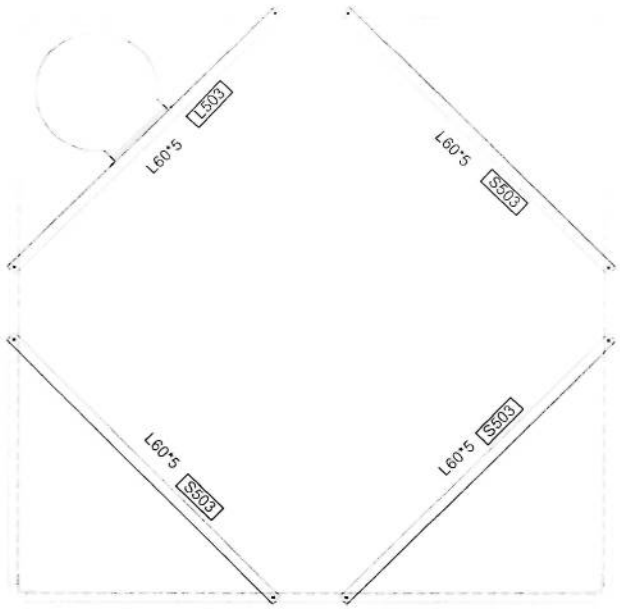

SECTION 11-11

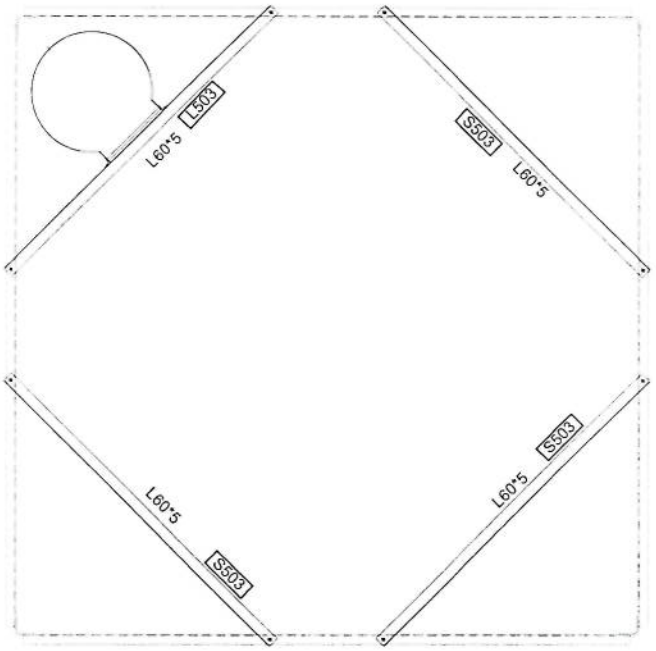

SECTION 12-12

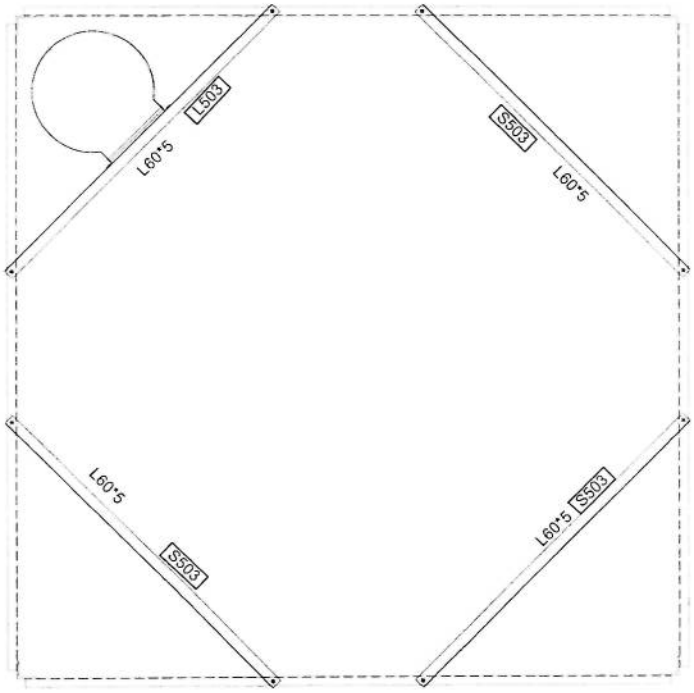

SECTION 13-13

AFGHAN TELECOM

APPROVAL DRAWING

FOR TOWER TYPE 40-160-EPA10(AK1-40m)

PANEL 4


SULTAN MISOOM

DAKALSAZAN KALAN CO.


SK

OPEC

NOTE:
1.ALL BOLT SET IN BRACING ARE M12-40
2.ALL BOLT SET IN MAIN LEGS AND JOINT ARE M16-60
3.ALL PLATE AND JOINT PLATE ARE PLATE 10mm

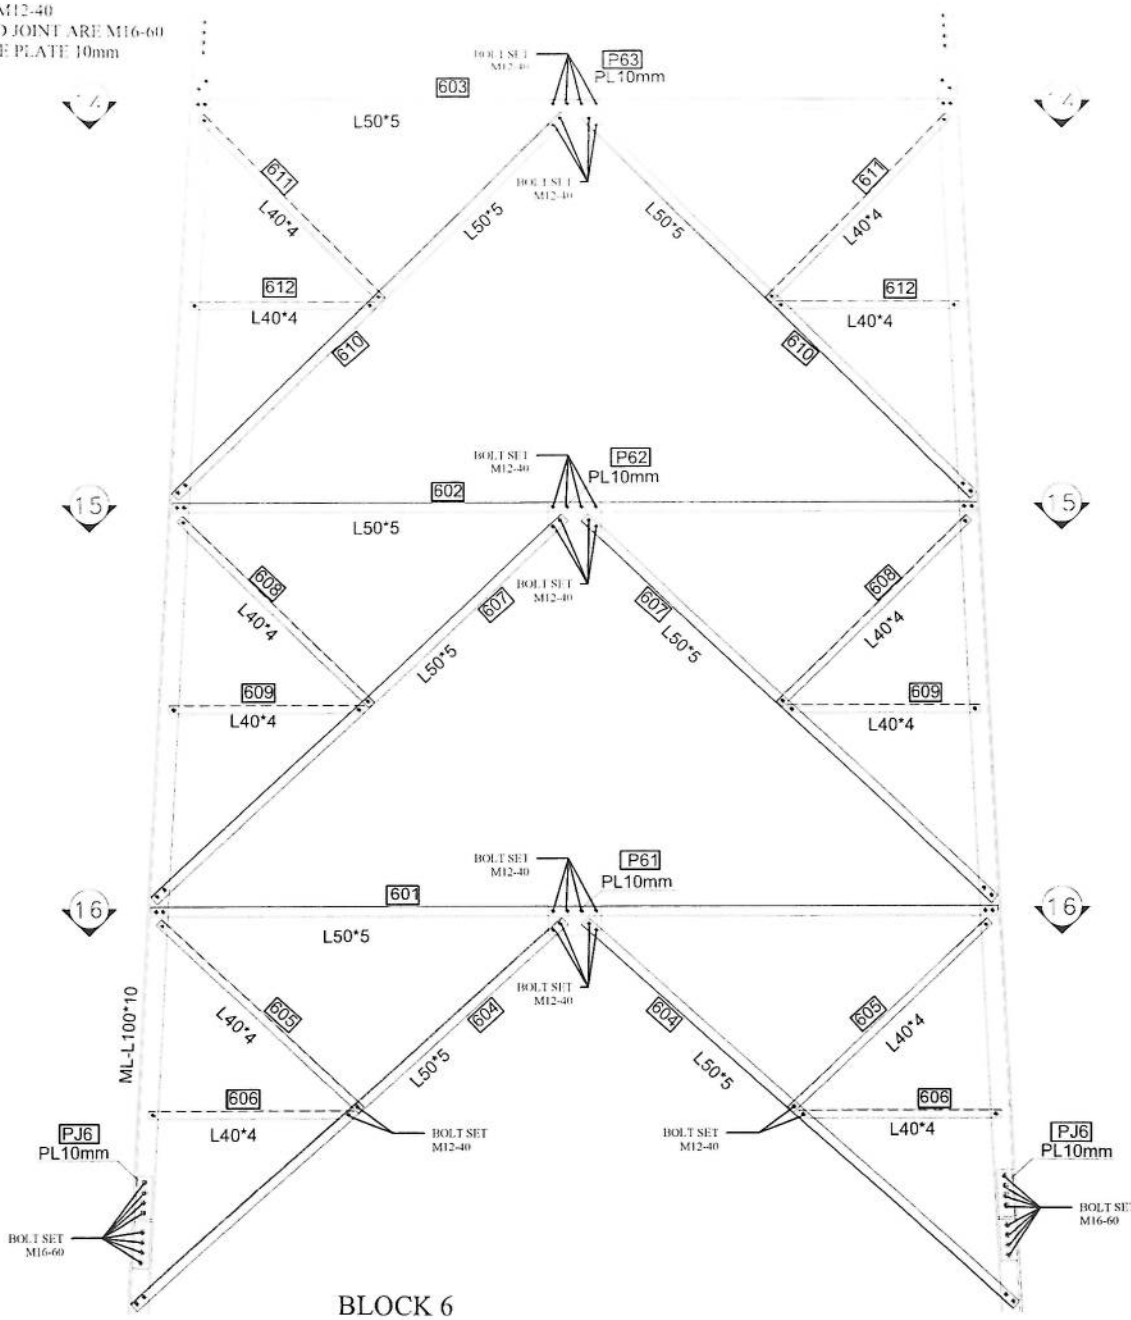

BLOCK 6

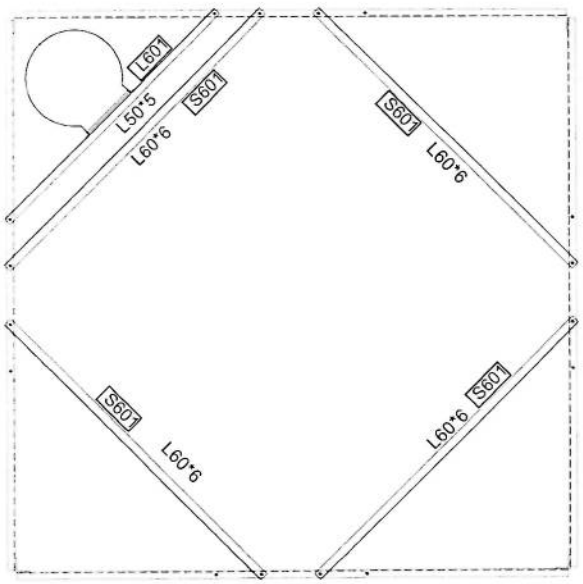

SECTION 14-14

REV	DESCRIPTION	DESIGN	DRAWN	CHECK	APPR.	VER.	DATE
0	FIRST ISSUE	ATH	MKS	SKH	ATH	--	

CLIENT: AFGHAN TELECOM

TITLE: APPROVAL DRAWING
FOR TOWER TYPE 40-160-EPA10(AK1-40m)
PANEL 4


CONTRACTOR: SULTAN MASOOM

DESIGN AND MANUFACTURER: DAKALSAZAN KALAN CO.


SCALE	FORMAT A1	DESIGN STAGE DETAIL DESIGN	
DAKALSAZAN DWG NO.		REV	SH. /TOTAL
--		0	1 OF 20

NOTE
1 ALL BOLT SET IN BRACING ARE M12-40
2 ALL BOLT SET IN MAIN LEGS AND JOINT ARE M16-60
3 ALL PLATE AND JOINT PLATE ARE PLATE 10mm

Block	Mark	Description	Length	WEIGHT	Qty	Total Weight
BL6	ML6	L100X10	6.005	92.282438	4	369.129752
BL6	601	L50X5	4.205	16.1551895	4	64.620758
BL6	602	L50X5	3.999	15.3637581	4	61.4550324
BL6	603	L50X5	3.793	14.5723267	4	58.2893068
BL6	604	L50X5	2.856	10.9724664	8	87.7797312
BL6	605	L 40X4	1.342	3.3036014	8	26.4288112
BL6	606	L 40X4	0.954	2.3484618	8	18.7876944
BL6	607	L50X5	2.781	10.6843239	8	85.4745912
BL6	608	L 40X4	1.306	3.2149802	8	25.7198416
BL6	609	L 40X4	0.906	2.2303002	8	17.8424016
BL6	610	L50X5	2.708	10.4038652	8	83.2309216
BL6	611	L 40X4	1.271	3.1288207	8	25.0305656
BL6	612	L 40X4	0.858	2.1121386	8	16.8971088
BL6	L 601	L50X5	2	7.6838	1	7.6838
BL6	L 602	L50X5	1.999	7.6799581	2	15.3599162
BL6	S 601	L60X6	2.434	13.4626974	4	53.8507896
BL6	S 602	L60X6	2.578	14.2591758	4	57.0367032
BL6	S 603	L60X6	2.724	15.0667164	4	60.2668656
BL6	P 61	PL300*200*10	1	4.8513	4	19.4052
BL6	P62	PL300*200*10	1	4.8513	4	19.4052
BL6	P 63	PL300*200*10	1	4.8513	4	19.4052
BL6	PJ 6	PL420*90*10	1	3.0591	8	24.4728
BL6	MJ6	L80X7	0.42	3.638166	4	14.552664
BL6	Bolt Set	M16-60	1	0.16274	64	10.41536
BL6	Bolt Set	M12-40	1	0.06798	318	21.61764
BL6	Washer		1	0.008446	382	3.226372
					TOTAL WEIGHT	1267.39 Kg

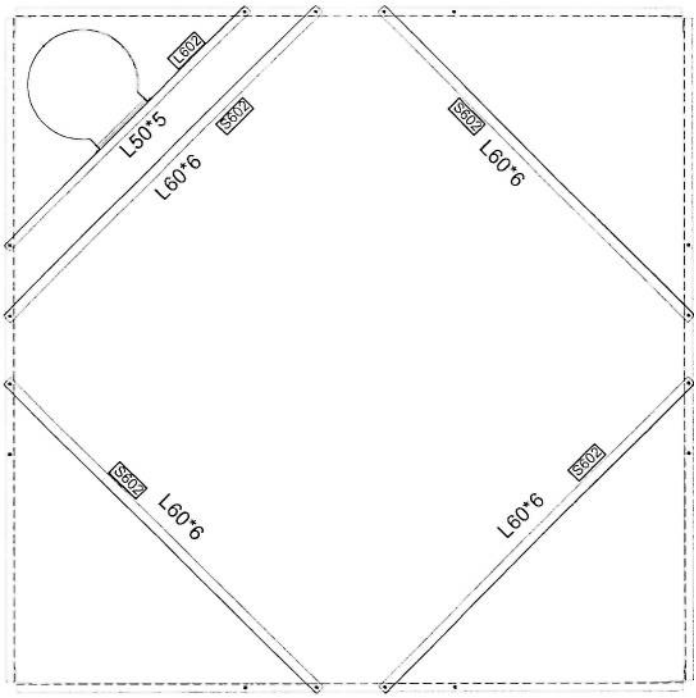

SECTION 15-15

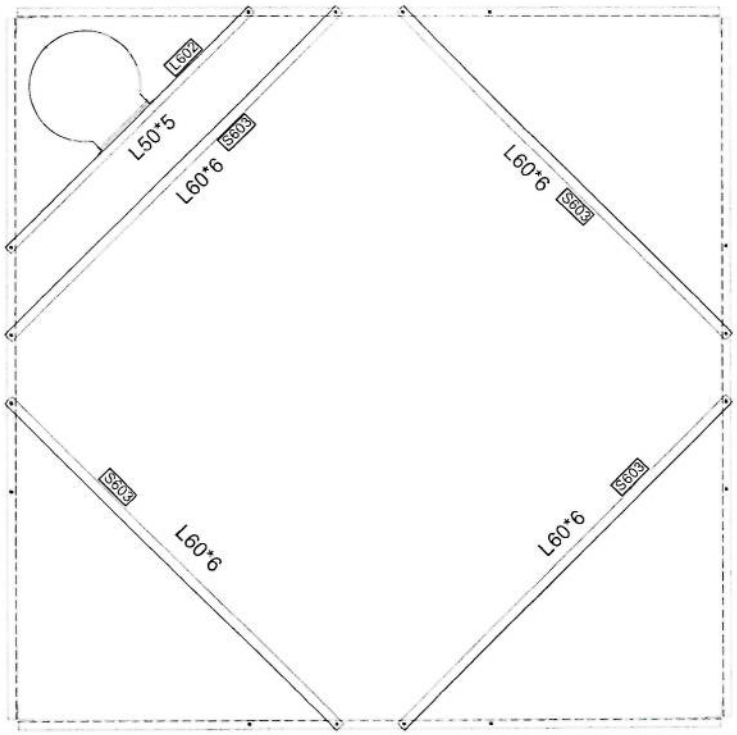

SECTION 16-16

AFGHAN TELECOM


APPROVAL DRAWING
FOR TOWER TYPE 40-160-EPA10(AK1-40m)
PANEL 4

CONTRACTOR: SULTAN MASOOM

DESIGN AND MANUFACTURER: DAKALSAZAN KALAN CO.

SCALE | FORMAT A1 | DESIGN STAGE | DETAIL DESIGN
DAKALSAZAN DWG NO. | REV. 0 | SH. 11 | TOTAL OF. 20

NOTE:
1.ALL BOLT SET IN BRACING ARE M12-40
2.ALL BOLT SET IN MAIN LEGS AND JOINT ARE M16-60
3.ALL PLATE AND JOINT PLATE ARE PLATE 10mm

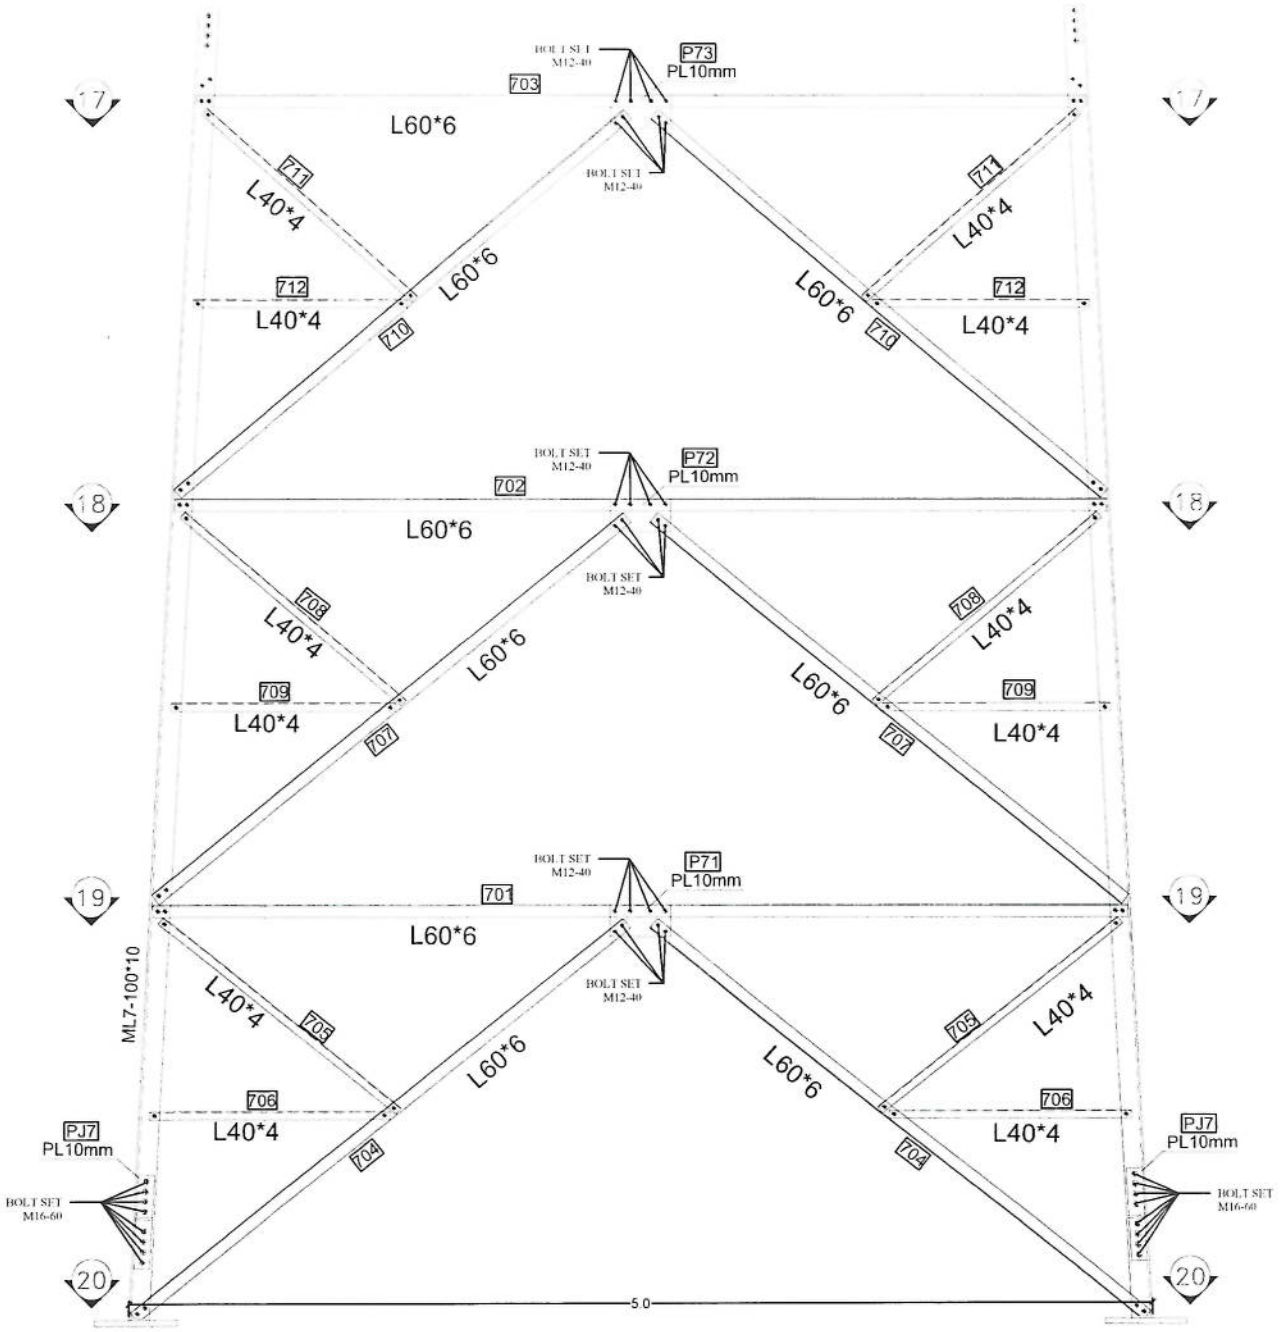

BLOCK 7

PROFILES GRADE LEGEND
1-L =ST37
2-ML =ST50
3-HT =ST52
4-ALL JOINT PLATES ARE ST52


CLIENT: AFGHAN TELECOM

TITLE: APPROVAL DRAWING
FOR TOWER TYPE 40-160-EPA10(AK1-40m)
PANEL 4


CONTRACTOR: SULTAN MASOOM

DESIGN AND MANUFACTURER: DAKALSAZAN KALAN CO.

SCALE: | FORMAT: A1 | DESIGN STAGE: DETAIL DESIGN
DAKALSAZAN DWG NO: -- | REV: 0 | SHT / TOTAL: 1 OF 20

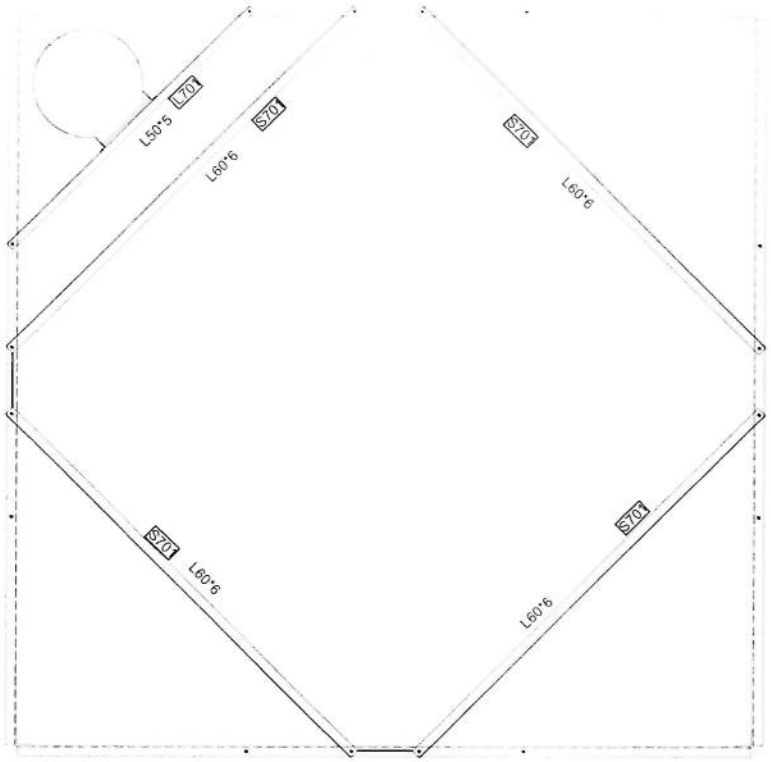

SECTION 17-17

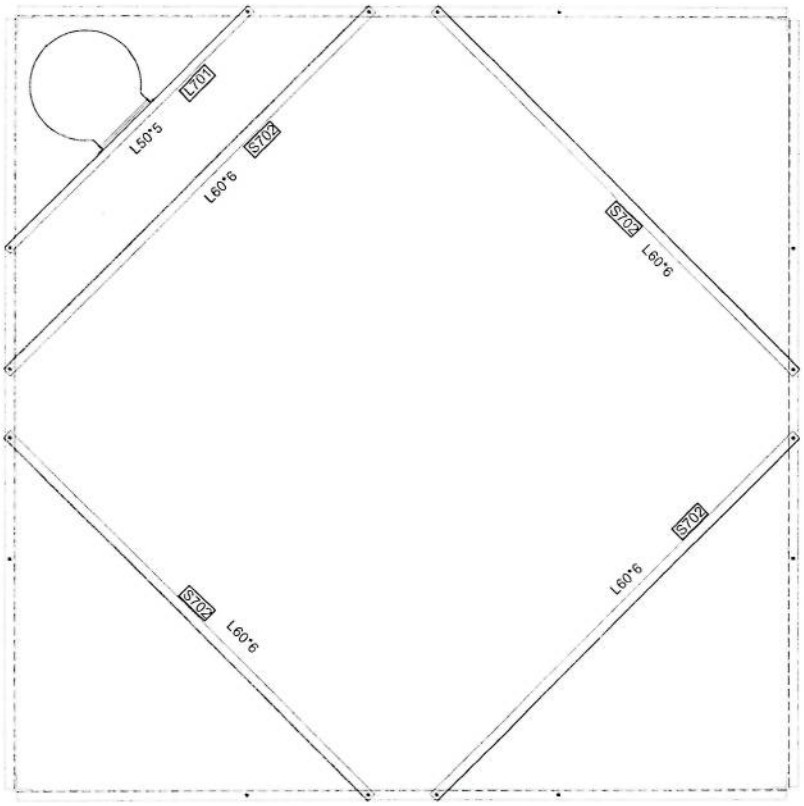

SECTION 18-18

AFGHAN TELECOM

APPROVAL DRAWING


FOR TOWER TYPE 40-160-EPA10(AK1-40m)
PANEL 4

SULTAN MASOOM

DAKALSAZAN KALAN CO.

SK

QEC

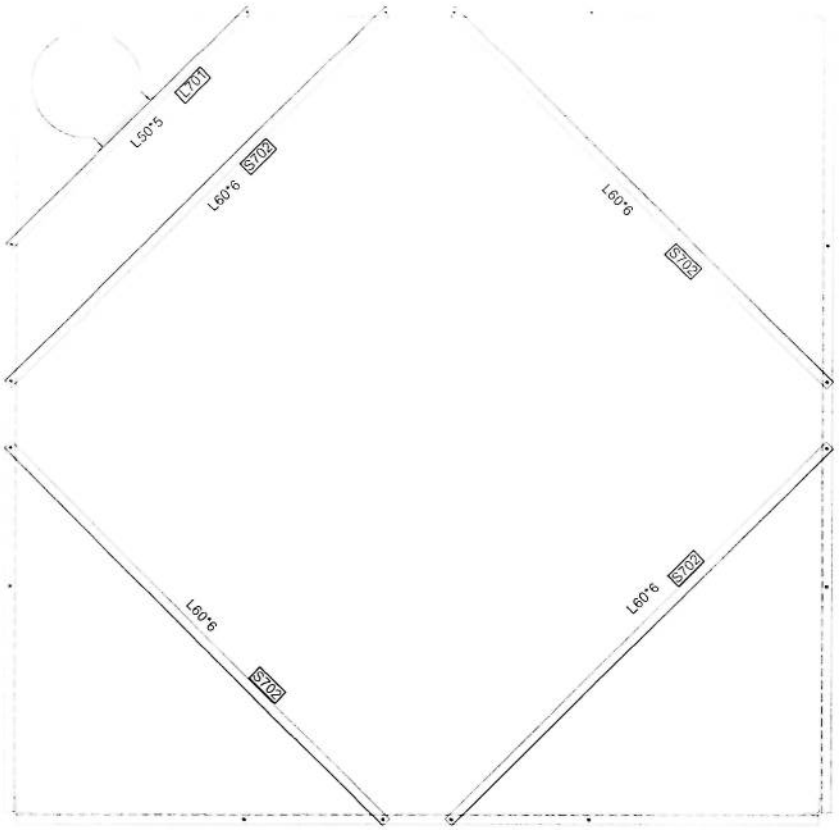

SECTION 19-19

Block	Mark	Description	Length	WEIGHT	Qty	Total Weight
BL7	ML 7	L 100X10	5.5	84.5218	4	338.0872
BL7	701	L60X6	4.781	26.4441891	4	105.7767564
BL7	702	L60X6	4.595	25.4154045	4	101.661618
BL7	703	L60X6	4.41	24.392151	4	97.568604
BL7	704	L60X6	2.962	16.3831182	8	131.0649456
BL7	705	L 40X4	1.403	3.4537651	8	27.6301208
BL7	706	L 40X4	1.072	2.6389424	8	21.1115392
BL7	707	L60X6	2.855	15.7912905	8	126.330324
BL7	708	L 40X4	1.348	3.3183716	8	26.5469728
BL7	709	L 40X4	1.028	2.5306276	8	20.2450208
BL7	710	L60X6	2.779	15.3709269	8	122.9674152
BL7	711	L 40X4	1.315	3.2371355	8	25.897084
BL7	712	L 40X4	0.985	2.4247745	8	19.398196
BL7	L701	L50X5	2	7.6838	3	23.0514
BL7	S 701	L60X6	2.876	15.9074436	4	63.6297744
BL7	S 702	L60X6	3	16.5933	8	132.7464
BL7	P 71	PL300*175*10	1	4.2436	4	16.9744
BL7	P72	PL300*175*10	1	4.2436	4	16.9744
BL7	P 73	PL300*175*10	1	4.2436	4	16.9744
BL7	PJ 7	PL420*90*10	1	3.0591	8	24.4728
BL7	MJ7	L80X7	0.42	3.638166	4	14.552664
BL7	Bolt Set	M16-60	1	0.16274	64	10.41536
BL7	Bolt Set	M12-40	1	0.06798	318	21.61764
BL7	Washer		1	0.008446	382	3.226372
					TOTAL WEIGHT	1508.92 Kg

CLIENT: AFGHAN TELECOM


TITLE: APPROVAL DRAWING
FOR TOWER TYPE 40-160-EPA10(AK1-40m)
PANEL 4

CONTRACTOR: SULTAN MUSOOM


DESIGN AND MANUFACTURER: DAKALSAZAN KALAN CO.

SCALE | FORMAT A3 | DESIGN STAGE DETAIL DESIGN
DAKALSAZAN DWG NO. | REV 0 | SH 1 OF 20

NOTE
1 ALL BOLT SET IN PCL (SAFETY GAGE) ARE M10-30
2 ALL BOLT SET FOR LEGS ARE M12-40

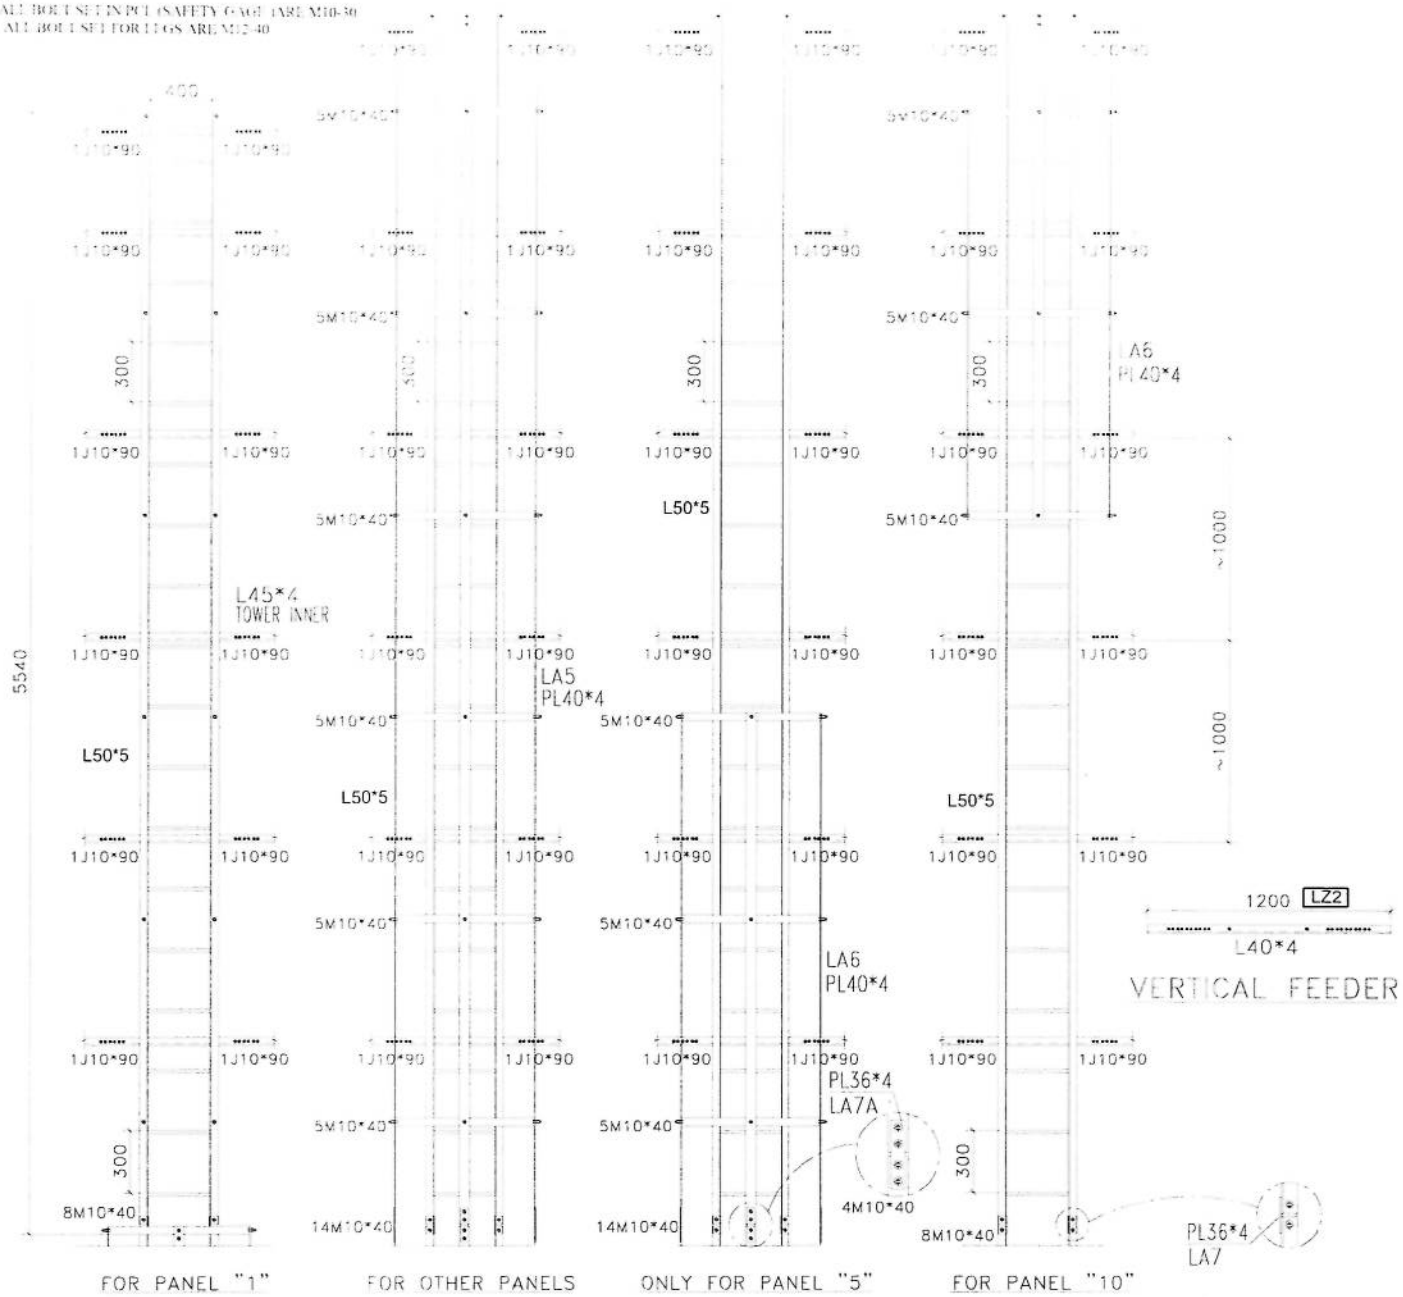

Block	Mark	Description	Length	WEIGHT	Qty	Total Weight
Ladder	PCL	PL40X4	1.875	2.433375	29	70.567875
Ladder	PL6	PL40X4	5.868	7.6154904	3	22.8464712
Ladder	PL5	PL40X4	5.996	7.7816088	3	23.3448264
Ladder	PL4	PL40X4	4.168	5.4092304	3	16.2276912
Ladder	PL3	PL40X4	5.603	7.2715734	3	21.8147202
Ladder	PL2	PL40X4	1.448	1.8792144	3	5.6376432
Ladder	PL1	PL40X4	4.05	5.25609	3	15.76827
Ladder	LL7	L50X5	5.995	23.0321905	2	46.064381
Ladder	LL6	L50X5	5.995	23.0321905	2	46.064381
Ladder	LL5	L50X5	5.995	23.0321905	2	46.064381
Ladder	LL4	L50X5	5.997	23.0398743	2	46.0797486
Ladder	LL3	L50X5	5.997	23.0398743	2	46.0797486
Ladder	LL2	L50X5	2.998	11.5180162	2	23.0360324
Ladder	LL1	L50X5	6.048	23.2358117	2	46.4716224
Ladder		L50X5	0.57	2.189883	2	4.379766
Ladder	ROD	Φ 16	0.5	0.8137	134	109.0358
Ladder	JPP	PL184*40*8	1	0.4738	9	4.2642
Ladder	JPL	PL105*40*8	1	0.2678	24	6.4272
Ladder	LZ2	L40X4	1.2	2.95404	40	118.1616
Ladder	J BOLT SET	Φ 10	0.1	0.06386	80	5.1088
Ladder	BOLT SET	M10-30	1	0.05974	150	8.961
Ladder	BOLT SET	M12-40	1	0.06798	84	5.71032
Ladder	Washer		1	0.008446	234	1.976364
					TOTAL WEIGHT	740.09 Kg

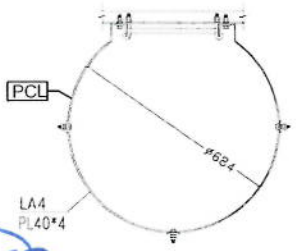

LADDER WITH HOOP


CLIENT: AFGHAN TELECOM


TITLE: APPROVAL DRAWING
FOR TOWER TYPE 40-160-EPA10(AK1-40m)
PANEL 4

CONTRACTOR: SULTAN MASOOM


DESIGN AND MANUFACTURER: DAKALSAZAN KALAN CO.

SCALE: | FORMAT: A1 | DESIGN STAGE: DETAIL DESIGN
DAKALSAZAN DWG NO: | REV: 0 | SH. 1 OF 20

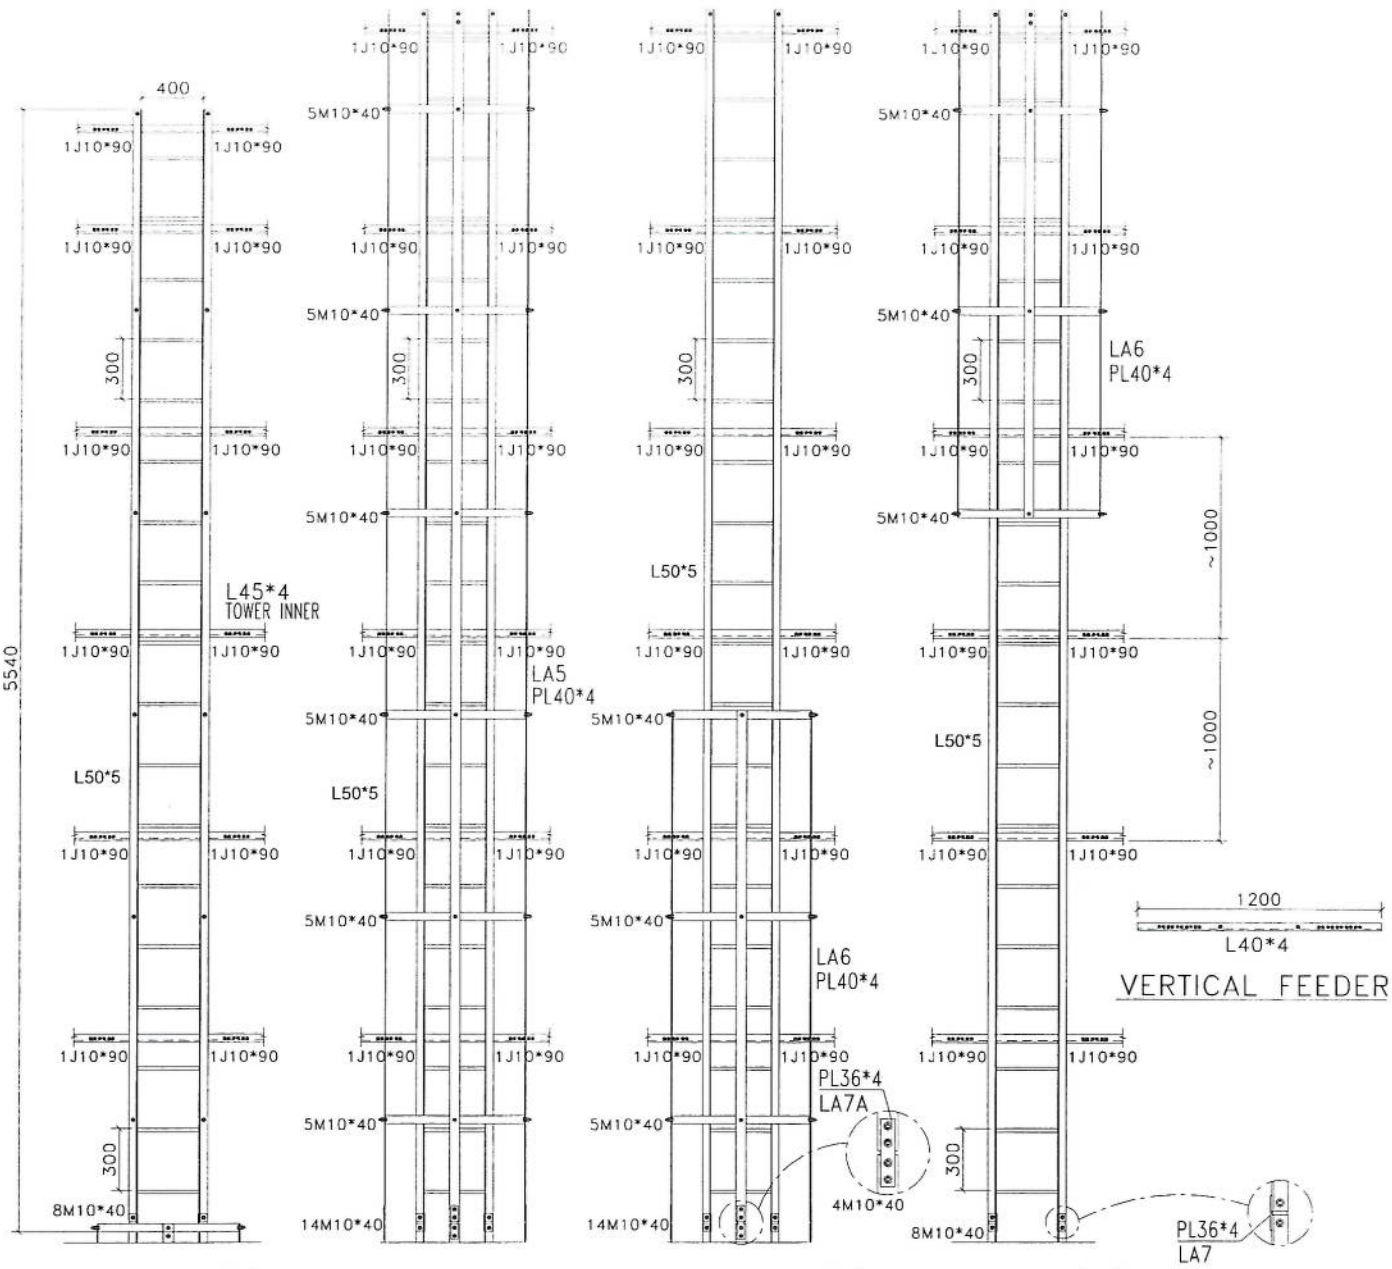


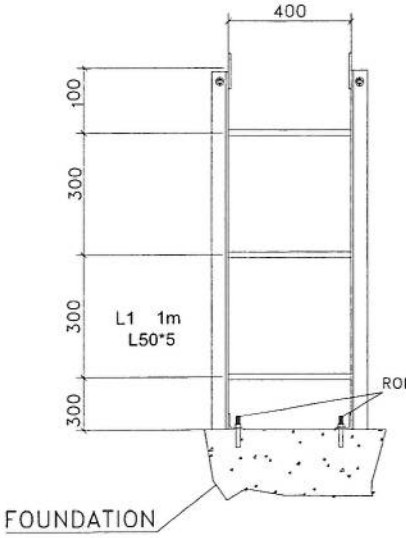

INSTALL BOTTOM PART OF LADDERS

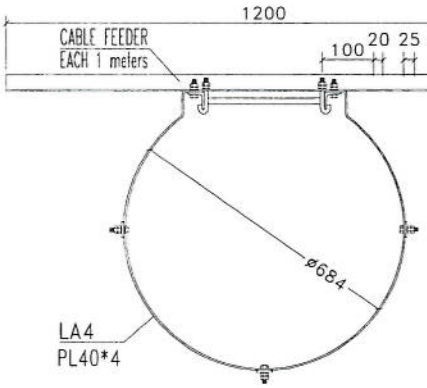

LADDER WITH HOOP

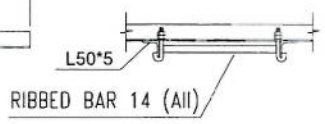

LADDER WITHOUT HOOP

REV	DESCRIPTION	DESIGN	DRAWN	CHECK	APPR	VRF	DATE
2	FIRST ISSUE	A.GH	Mr.To.Do	O.DEP.	A.GH	--	


CLIENT: AFGHAN TELECOM


TITLE: APPROVAL DRAWING
FOR TOWER TYPE 40-160-EPA10(AK1-40m)
PANEL 4


CONTRACTOR: SULTAN MASOOM ENGINEERING & LOGISTICS SERVICES

DESIGN AND MANUFACTURER: DAKALSAZAN KALAN CO.


SCALE:	FORMAT: A1	DESIGN STAGE	DETAIL DESIGN	
DAKALSAZAN DWG NO:			REV:	SH. /TOTAL
--			0	1 OF: 20

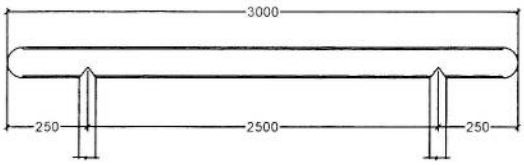

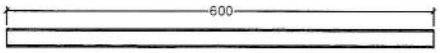

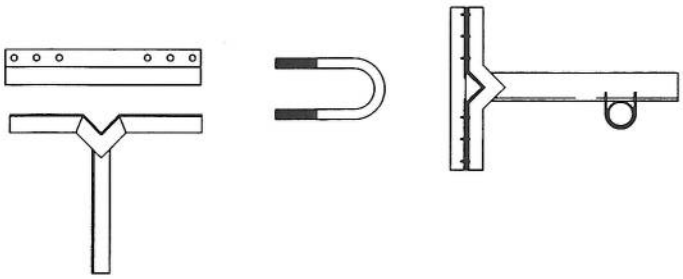

SUPPORTER

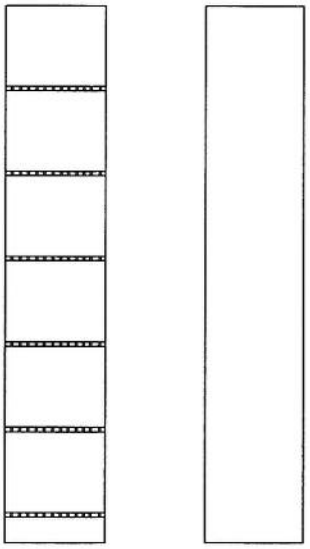

CABLE TRAY

Sr.No	Block	Mark	Description	Length	WEIGHT	Qty	Total Weight
			SUPPORTER				0
1	SUPPORT		(60X3)MM PIPE	3	13.0398	3	39.1194
2	SUPPORT		(60X3)MM PIPE	0.6	2.60796	2	5.21592
3	ANGLE	SL 1	L60X6	0.6	3.31866	3	9.95598
4	ANGLE	ANG	L60X6	0.45	2.488995	20	49.7799
5	ANGLE	ANG	L60X6	0.5	2.76555	5	13.82775
6	PIPE	PIPE	(27X2.6)MM PIPE	1.6	3.98816	5	19.9408
7	ANGLE	ANGLE	L60X6	0.5	2.76555	5	13.82775
8	U BOLT	U B	ROD 12	0.3	0.27501	35	9.62535
						TOTAL WEIGHT	161.29 Kg

REV	DESCRIPTION	DESIGN	DRAWN	CHECK	APPR	VRF	DATE
2	FIRST ISSUE	A.GH	Me.To.De	O.DEP.	A.GH	--	


CLIENT: AFGHAN TELECOM

TITLE: APPROVAL DRAWING
FOR TOWER TYPE 40-160-EPA10(AK1-40m)
PANEL 4

CONTRACTOR: SULTAN MASOOM ENGINEERING & LOGISTICS SERVICES

DESIGN AND MANUFACTURER: DAKALSAZAN KALAN CO. SK

SCALE:	FORMAT: A1	DESIGN STAGE: DETAIL DESIGN	
DAKALSAZAN DWG NO: --		REV: 0	SH. /TOTAL 1 OF: 20

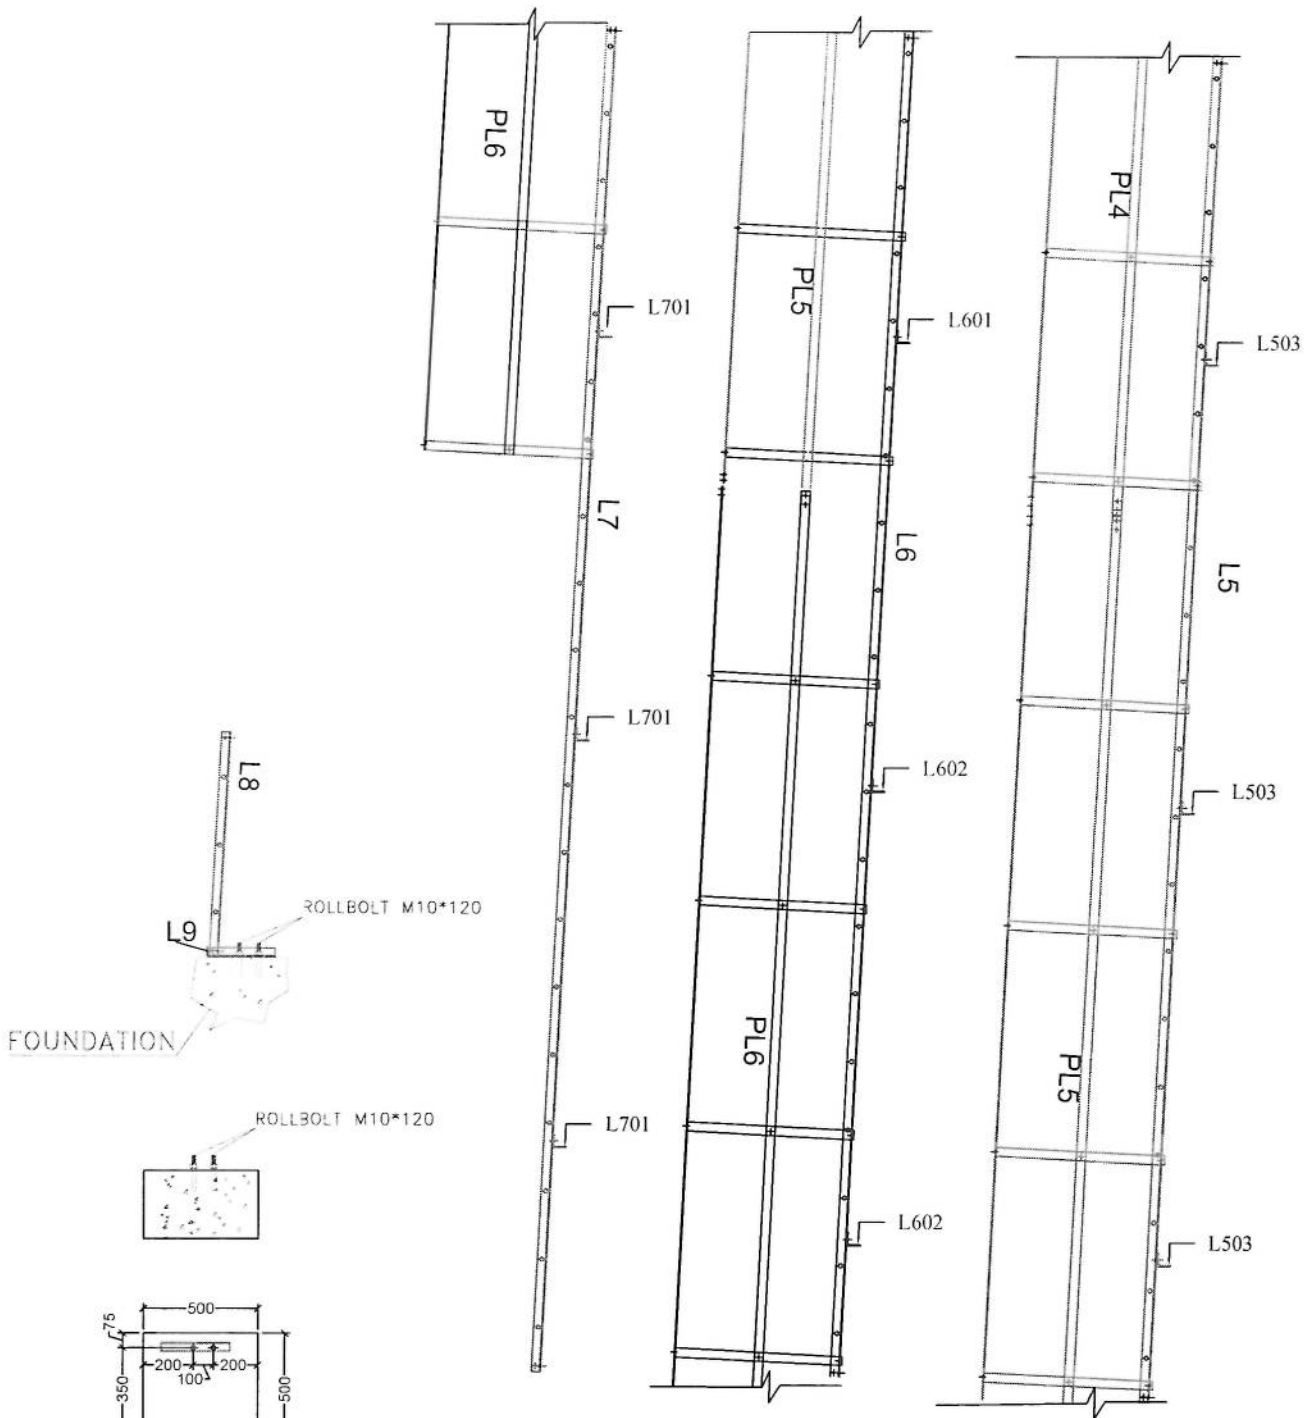

REV	DESCRIPTION	DESIGN	DRAWN	CHECK	APPR	VAR	DATE
0	FIRST ISSUE	A.GH	Mr.T.S.R	S.GFP	A.GH		


CLIENT: AFGHAN TELECOM

TITLE: APPROVAL DRAWING
FOR TOWER TYPE 40-160-EPA10(AK1-40m)
PANEL 4

CONTRACTOR: SULTAN MISOOM ENGINEERING & LOGISTICS SERVICES

DESIGN AND MANUFACTURER: DAKALSAZAN KALAN CO.

SCALE:	FORMAT: A1	DESIGN STAGE: DETAIL DESIGN	
DAKALSAZAN DWG NO:		REV: 0	SH. / TOTAL: 1 OF 20

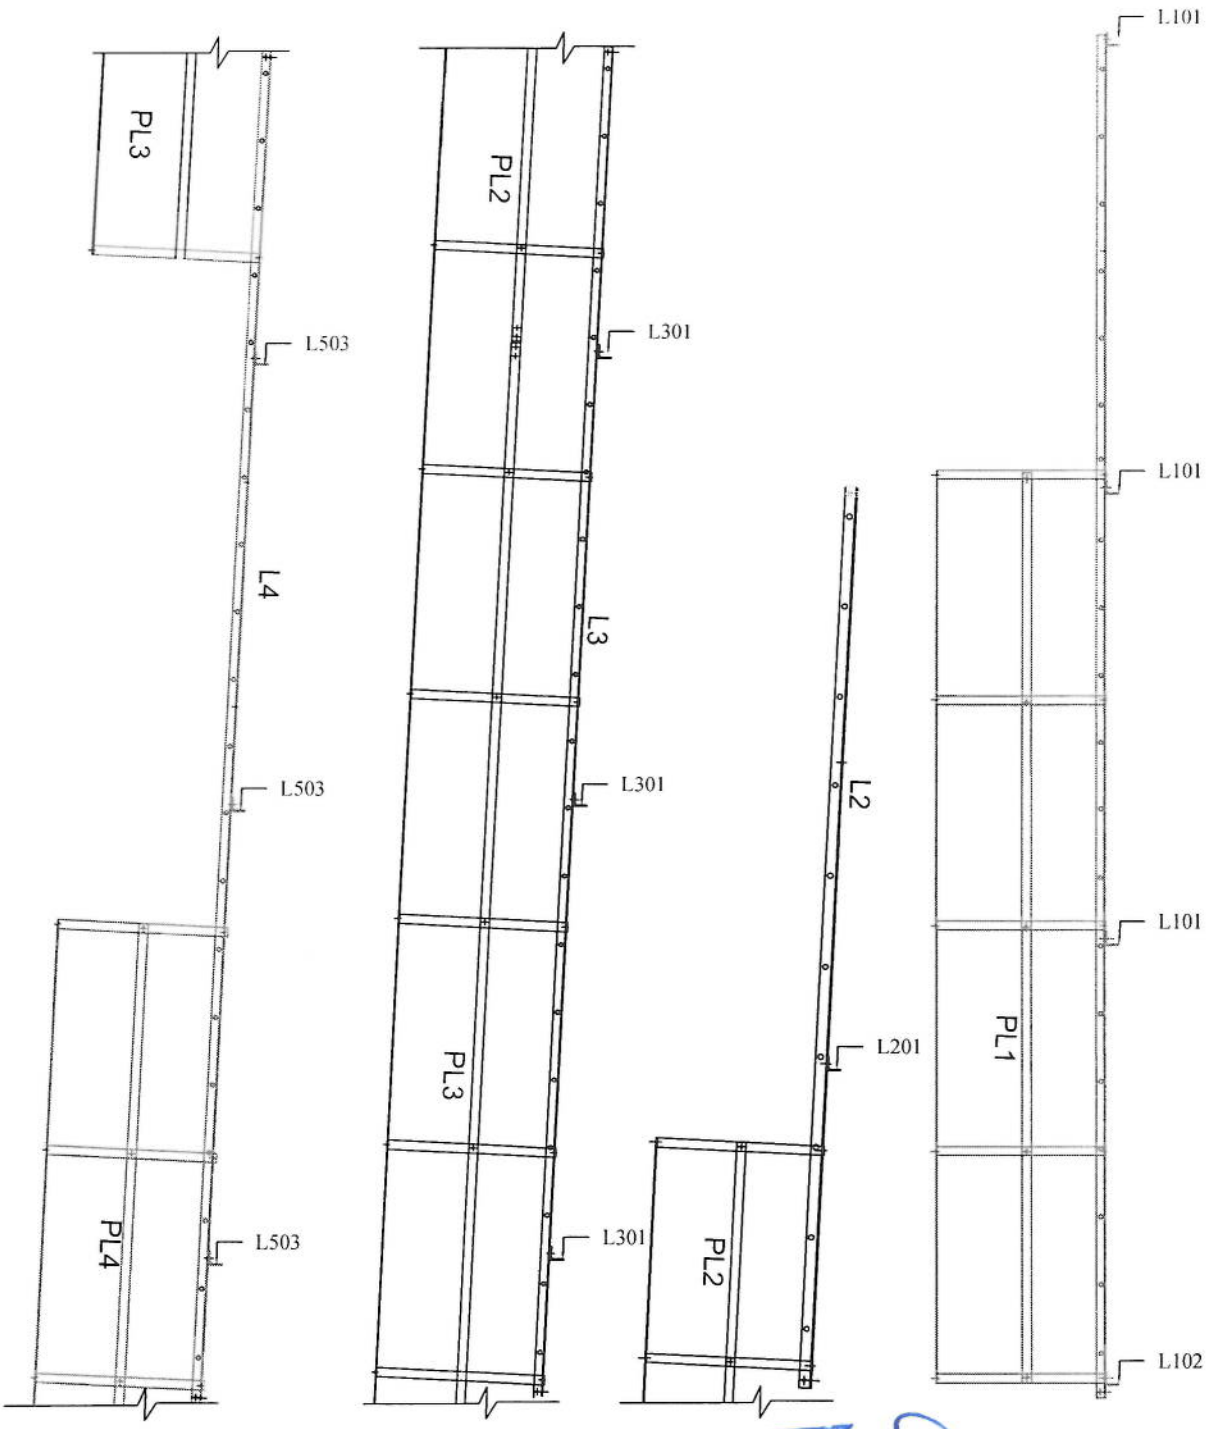

REV.	DESCRIPTION	DESIGN	DRAWN	CHECK	APPR.	VAT	DATE


CLIENT: AFGHAN TELECOM

TITLE: APPROVAL DRAWING
FOR TOWER TYPE 40-160-EPA10(AK1-40m)
PANEL 4


CONTRACTOR: SULTAN MASOOM

DESIGN AND MANUFACTURER: DAKALSAZAN KALAN CO.

SCALE	FORMAT A1	DESIGN STAGE	DETAIL DESIGN	
DAKALSAZAN DWG NO.			REV.	SH. / TOTAL
---			0	1 OF 20

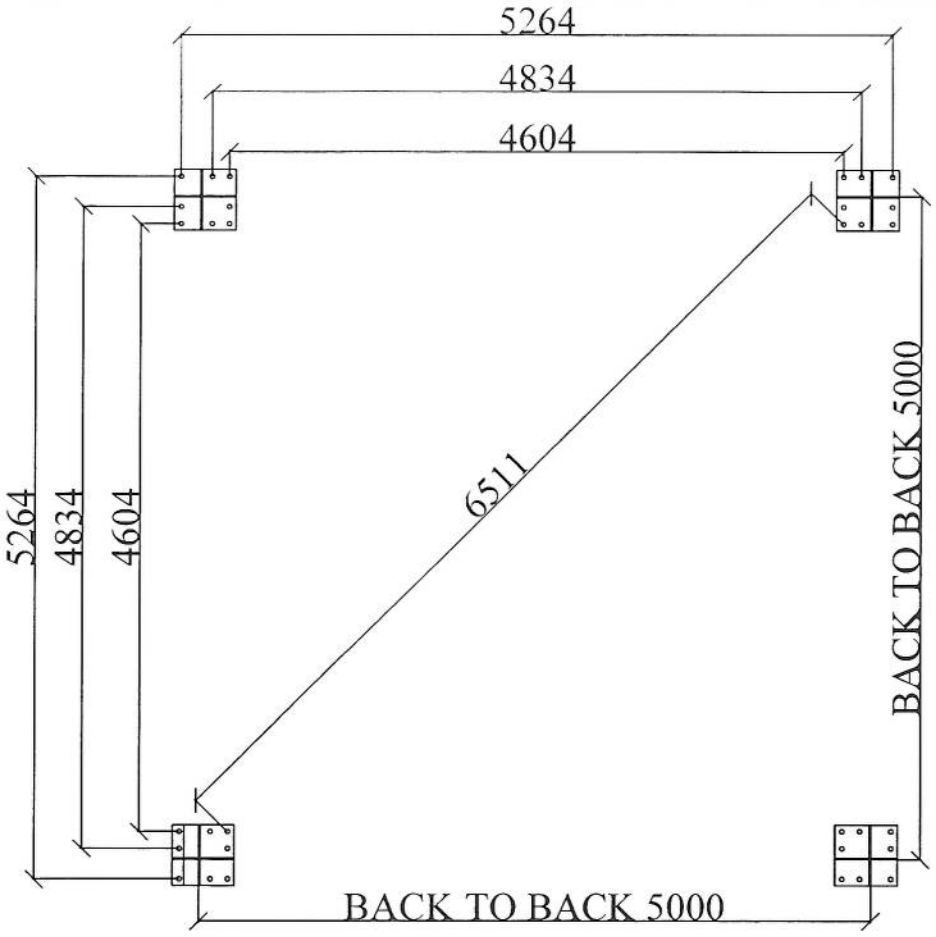


SECTION OF BASE PLATE

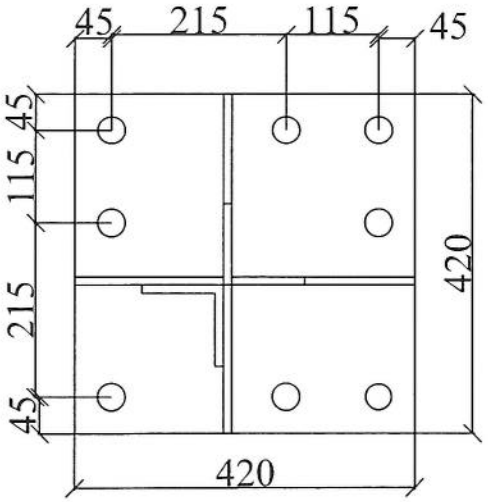

BASE PLATE

Block	Mark	Description	Length	WEIGHT	Qty	Total Weight
BASE						
BASE	BS	PL 420X420X25	1	35.6586	4	142.6344
BASE	STF	PL250*189*8	1	3.0591	2	6.1182
BASE	STF	PL250*130*8	1	2.1012	2	4.2024
BASE	ANGLE	L100X10	0.5	7.6838	4	30.7352
BASE	ANGLE	L100X10	0.25	3.8419	4	15.3676
BASE	ANCHOR BO	Φ 30	1.1	6.28815	32	201.2208
BASE	TEMPLATE	PL40X40X5	1	6.4684	4	25.8736
BASE	NUT30	NUT30	1	0.309	128	39.552
BASE	Cable Tray	GI SHEET 1.8 mm	1	58.71	1	58.71
				Total weigth		524.41KG

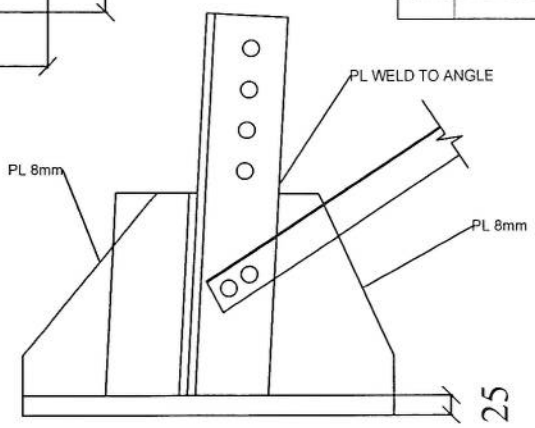

BASE PLATE SIDE VIEW

REV	DESCRIPTION	DESIGN	DRAWN	CHECK	APPR	VRF	DATE
2	FIRST ISSUE	A.GH	Me.To.De	D.DEP.	A.GM	--	01/05/08

CLIENT: AFGHAN TELECOM


TITLE: APPROVAL DRAWING
FOR TOWER TYPE 40-160-EPA10(AK1-40m)
PANEL 4


CONTRACTOR: SULTAN MASOOM ENGINEERING & LOGISTICS SERVICES

DESIGN AND MANUFACTURER: DAKALSAZAN KALAN CO. SK


SCALE: | FORMAT: A1 | DESIGN STAGE: DETAIL DESIGN

DAKALSAZAN DWG NO: -- | REV: 0 | SH. 1 OF: 20 /TOTAL

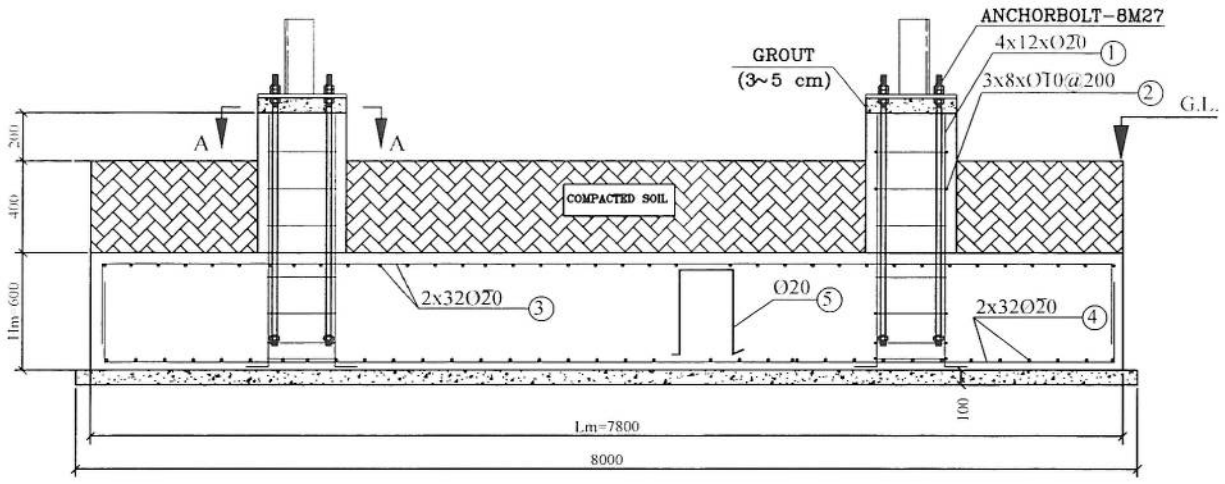

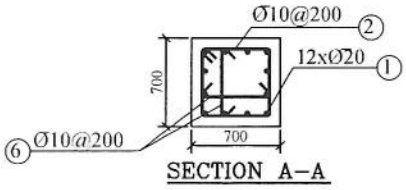


SECTION A–A

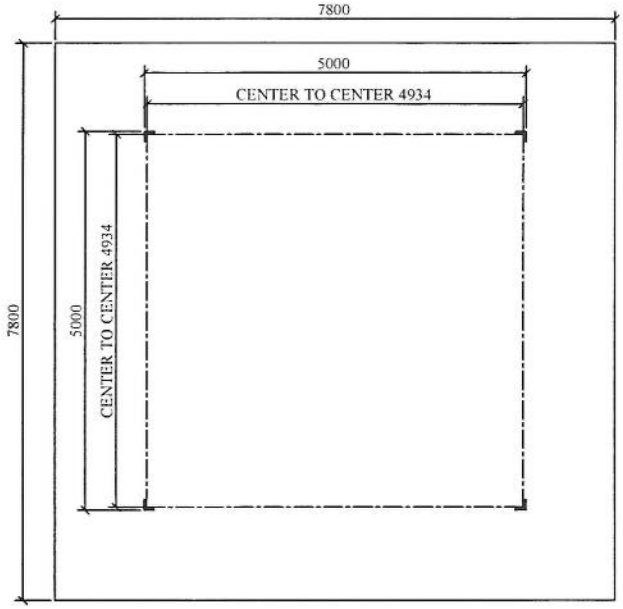


FOUNDATION PLAN

NOTE :
1- ALL DIMENSION ARE IN MM . EXCEPTION AS NOTED.
2- F'c=210 Kg/Cm2 AFTER 28 DAYS ON CYLINDER SPEC.
3- GRADE OF BARS:
AII FOR D<12mm
AIII FOR D>12mm
4- COVER ON BARS IS 75 mm .
5- THICKNESS OF LEAN CONCRETE 10cm.

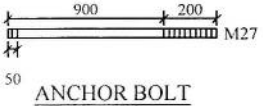

ANCHOR BOLT

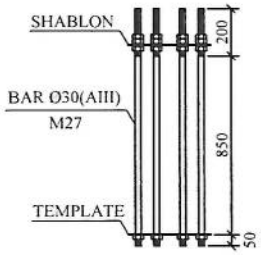


SOIL CHARAC.: ALLOWABLE BEARING=1.0~2.0 KG/CM2 NORMAL


BAR BENDING SCHEDULE (TYPE AIII – FY=4000kg/cm^2)

TYPE 7

POS.	BENDING DIAGRAM cm	ø mm	NO ROD.	UNIT LENGTH m	TOTAL LENGTH m	UNIT WEIGHT Kg/m	TOTAL WEIGHT Kg
1	105 / 30	20	12*4	1.35	64.8	2.47	160
2	L=240 □550 (550)	10	6*4	2.40	57.6	0.617	36
3	765 / 30 30	20	32*2	8.25	528	2.47	1304
4	765 / 30 30	20	32*2	8.25	528	2.47	1304
5	45 30 / 30 / 45 30	20	58	1.80	104.4	2.47	258
6	55 / 10 10	10	48	0.75	36	0.617	22

CON. VOL. =37.7m^3 TOTAL WEIGHT (kg) : 3084

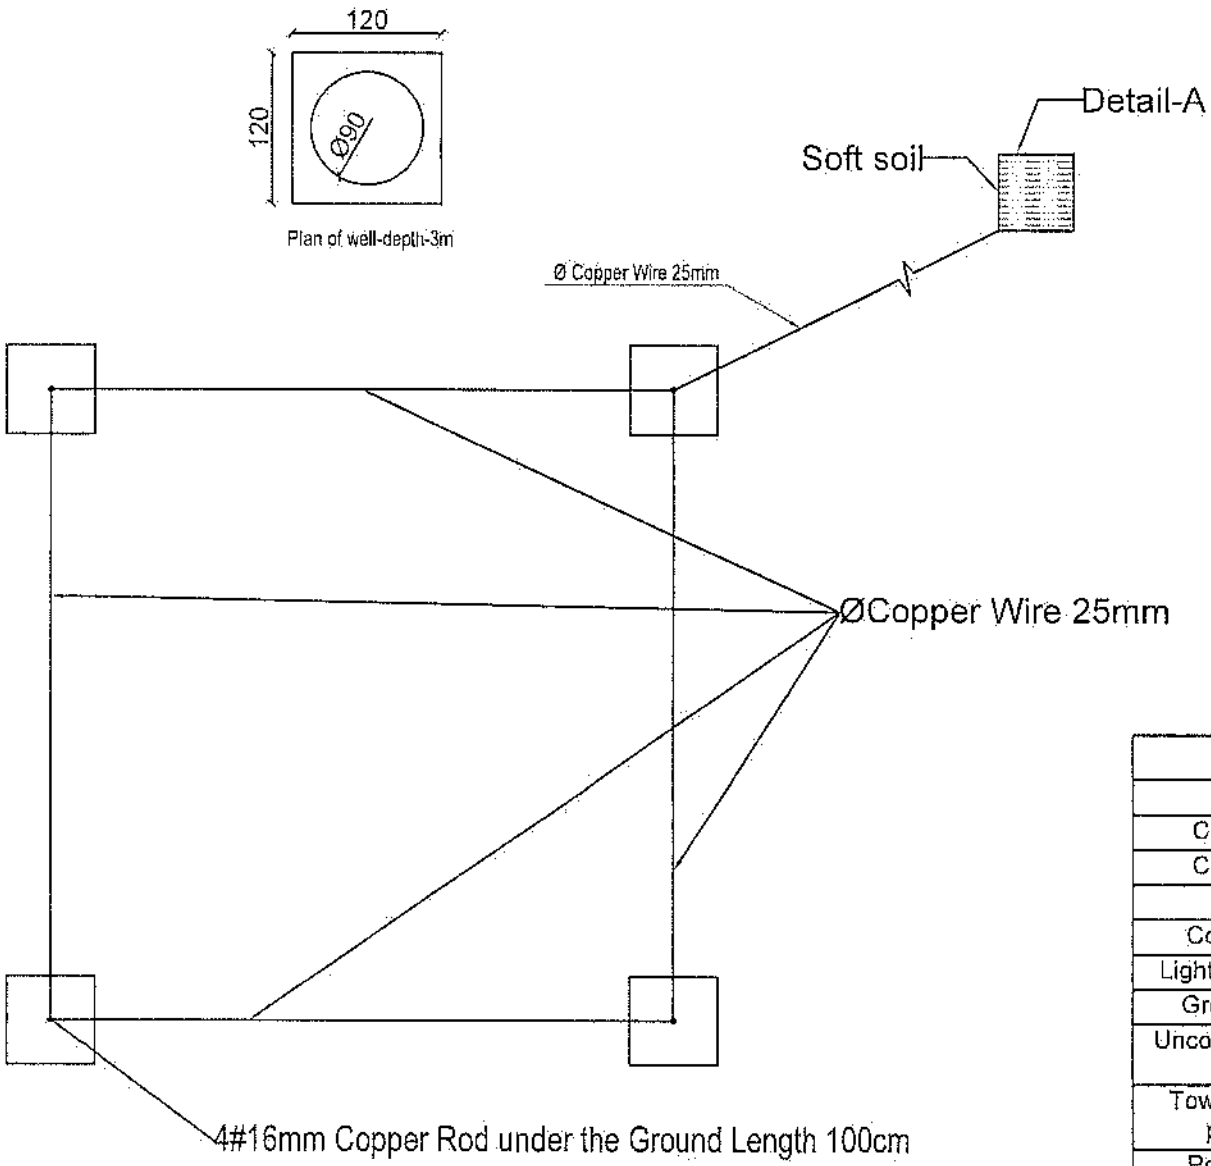

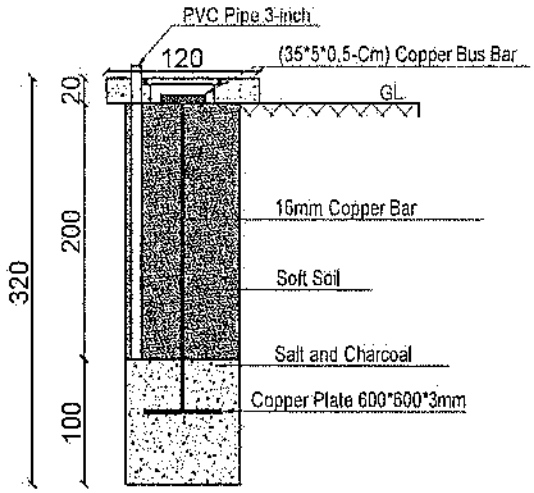

Detail-A
Well Section

Item List		
Item	Quantity	Dimension
Copper Rod	4	1m*Ø16mm
Copper Rod	1	2m*Ø16mm
Bus Bar	5	35cm*5cm*5mm
Copper Plate	1	60cm*60cm*3mm
Lightning Arrestor	1	1m
Ground Cable	60m	25mm
Uncovered Ground Cable	32m	25mm
Tower Light with photo cell	1	48V DC
Power Cable	50m	2*2mm

23 | Grouding system- well plan & section

23 | REF. A101 | SCALE: 1:75

REVISION RECORDS

REVISION NO	DATE	DESCRIPTION

LEGEND.

PROJECT TITLE / NO:
GSM SITES

DRAWING TITLE:
40m Tower Grounding System

DRAWN BY:
CIVIL TEAM

CHECKED BY:

APPROVED BY:

SCALE:
1:75

ACTUAL DATE:
10/05/2025

ISSUE DATE:

DRG.NO.: 23

OWNER:
AFGHAN TELECOM

Salaam Telecommunication Company
KABUL
AFGHANISTAN

سایت های شاهراه کابل کندهار, کندهار هلمند و هرات جهت پوشش وسیع مورد تایید رهبری شرکت افغان تیلیکام

SN	SiteID	LAT	LONG	Province	District	Add	Site Service Type	Near End Site ID	Near End Site Distence	Near End Site Traffic 3G+4G (PS) GB Daily Base	Near End Site Traffic 2G+3G (CS) Erling Daily Base	Tower Type	Tower Height
1	KDR379	31.559662	65.328372	Kandahar	Kandahar	Kandahar	highway coverage	N/A	New	New	New	30m	GMT
2	KDR888	31.605793	65.142993	Kandahar	Kandahar	Kandahar	highway coverage	N/A	New	New	NEW	30m	GF
3	KDR112	31.679903	64.924346	Kandahar	Kandahar	Kandahar	highway coverage	N/A	New	New	NEW	40m	GF
4	HLD315	31.796206	64.690011	Helmand	Helmand	Helmand	highway coverage	N/A	New	New	NEW	30m	GF
5	HLD316	31.85565	64.35587	Helmand	Helmand	Helmand	highway coverage	N/A	New	New	NEW	40m	GF
6	HLD562	31.993502	64.084116	Helmand	Helmand	Helmand	highway coverage	N/A	New	New	NEW	30m	GF
7	HLD561	32.022075	63.864832	Helmand	Helmand	Helmand	highway coverage	N/A	New	New	NEW	40m	GF
8	HLD317	32.080206	63.712103	Helmand	Helmand	Helmand	highway coverage	N/A	New	New	NEW	40m	GF
9	NMZ318	32.160209	63.412722	Nimroz	Helmand	Helmand	highway coverage	N/A	New	New	NEW	30m	GF
10	FRH027	32.50939	63.141761	Farah	Farah	Farah	highway coverage	N/A	New	New	NEW	30m	GF
11	FRH028	32.554669	62.881166	Farah	Farah	Farah	highway coverage	N/A	New	New	NEW	40m	GF
12	HRT375	33.060733	62.495922	Herat	Herat	Herat	highway coverage	N/A	New	New	NEW	40m	GF
13	HRT376	33.553915	62.296003	Herat	Herat	Herat	highway coverage	N/A	New	New	NEW	70m	GF
14	HRT377	33.89085	62.21592	Herat	Herat	Herat	highway coverage	N/A	New	New	NEW	70m	GF
15	HRT072	34.039062	62.217665	Herat	Herat	Herat	highway coverage	N/A	New	New	NEW	30m	GF
16	HRT073	34.124562	62.223373	Herat	Herat	Herat	highway coverage	N/A	New	New	NEW	40m	GF
17	GZI008	33.65647	68.480199	Gghazni	Ghazni	Ghazni	highway coverage	N/A	New	New	NEW	30m	GMT

محمد هارون محمدی	سید محمد افضل افضلی	محمد جان روفی	حکمت الله ستانکزی	اسدالله توخی	ولایت خان عظیمی
وارسی کننده معاونیت عملیاتی بیسیم	رئیس انجنیری بیسیم	آمر ترانسمیشن	آمر RF & BSS	مدیر پلاننگ ترانسمیشن	مدیر RF Optimization

علی احمد سامند

رئیس اجرایوی شرکت افغان تیلی کام